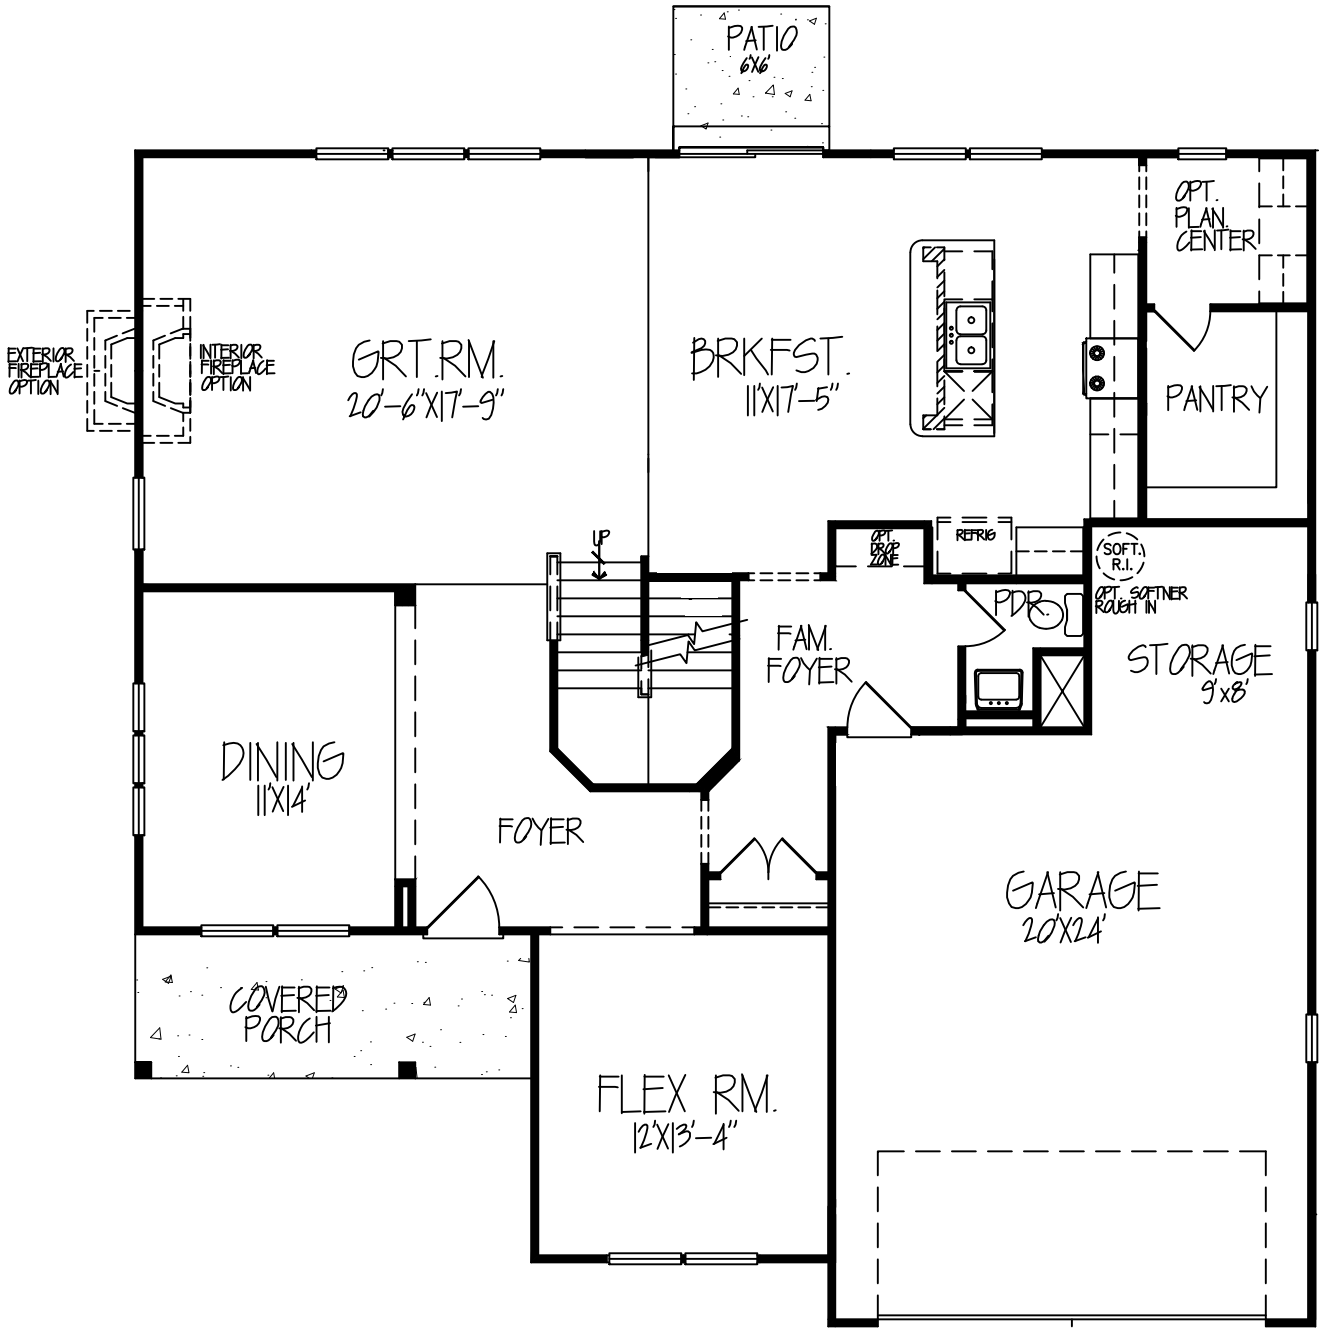

FIRST FLOOR PLAN

1,519 S.F.

TOTAL AREA = 3,067 S.F.

EXCLUSIVES 3067

SHEET NO.:	DATE:		
1	4/29/2022	EXCLUSIVES EDC3067	Pyatt Builders Noblesville, IN 46062 317-379-0184
	DRAWN BY: AJP	EX 3067	

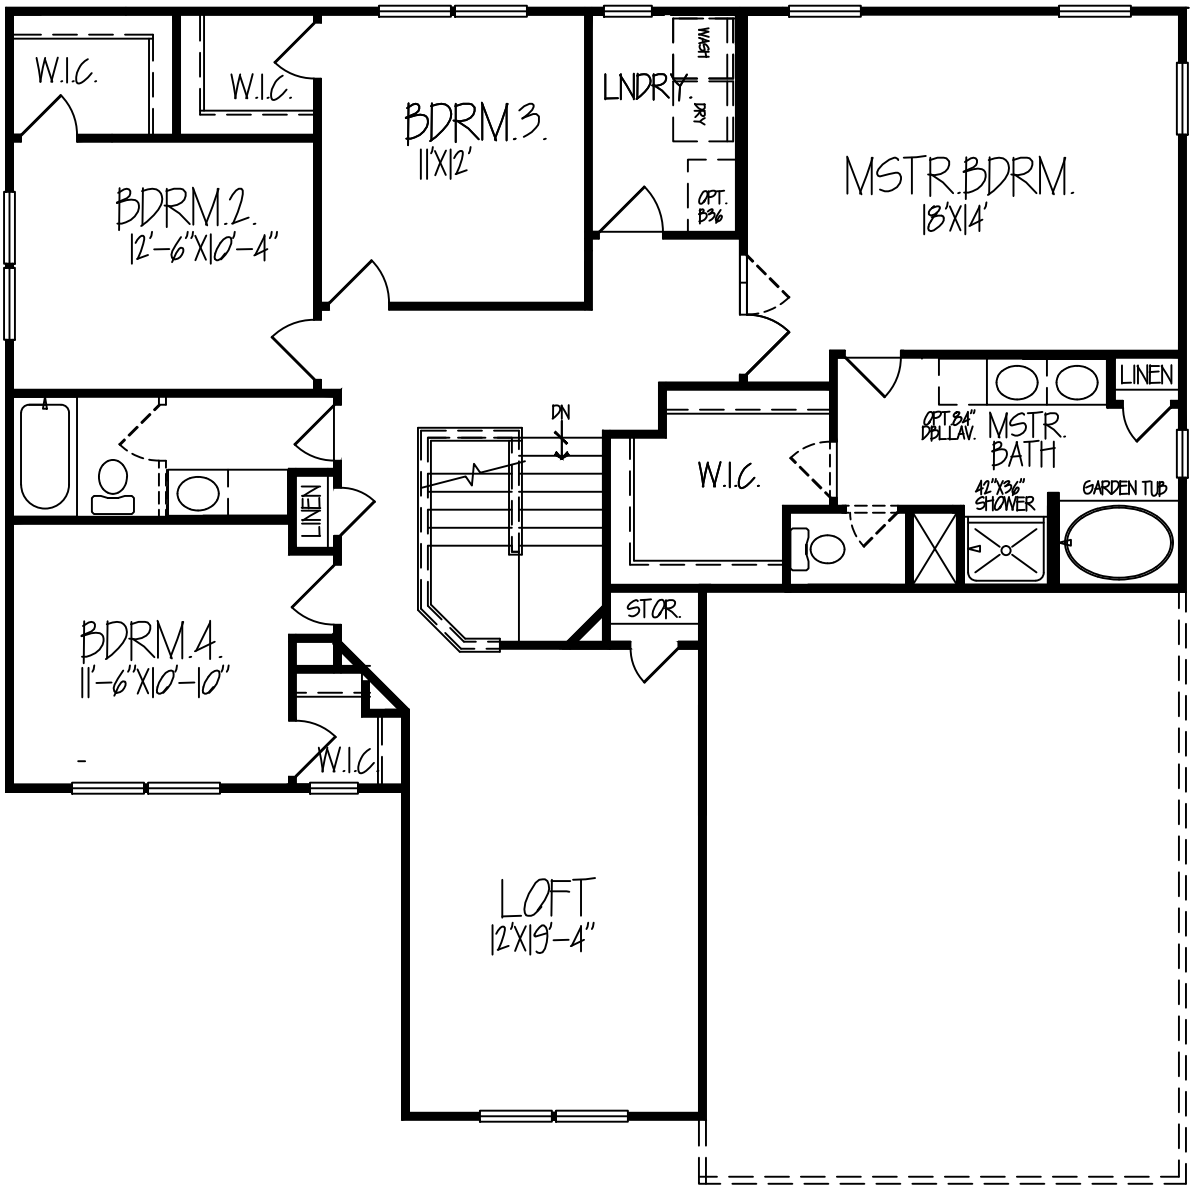

SECOND FLOOR PLAN

4 BDRM. / GAME 1,548 S.F.

EXCLUSIVES 3067

SHEET NO.:	DATE:		
2	4/29/2022	EXCLUSIVES EDC3067	Pyatt Builders Noblesville, IN 46062 317-379-0184
	DRAWN BY: AJP	EX 3067	

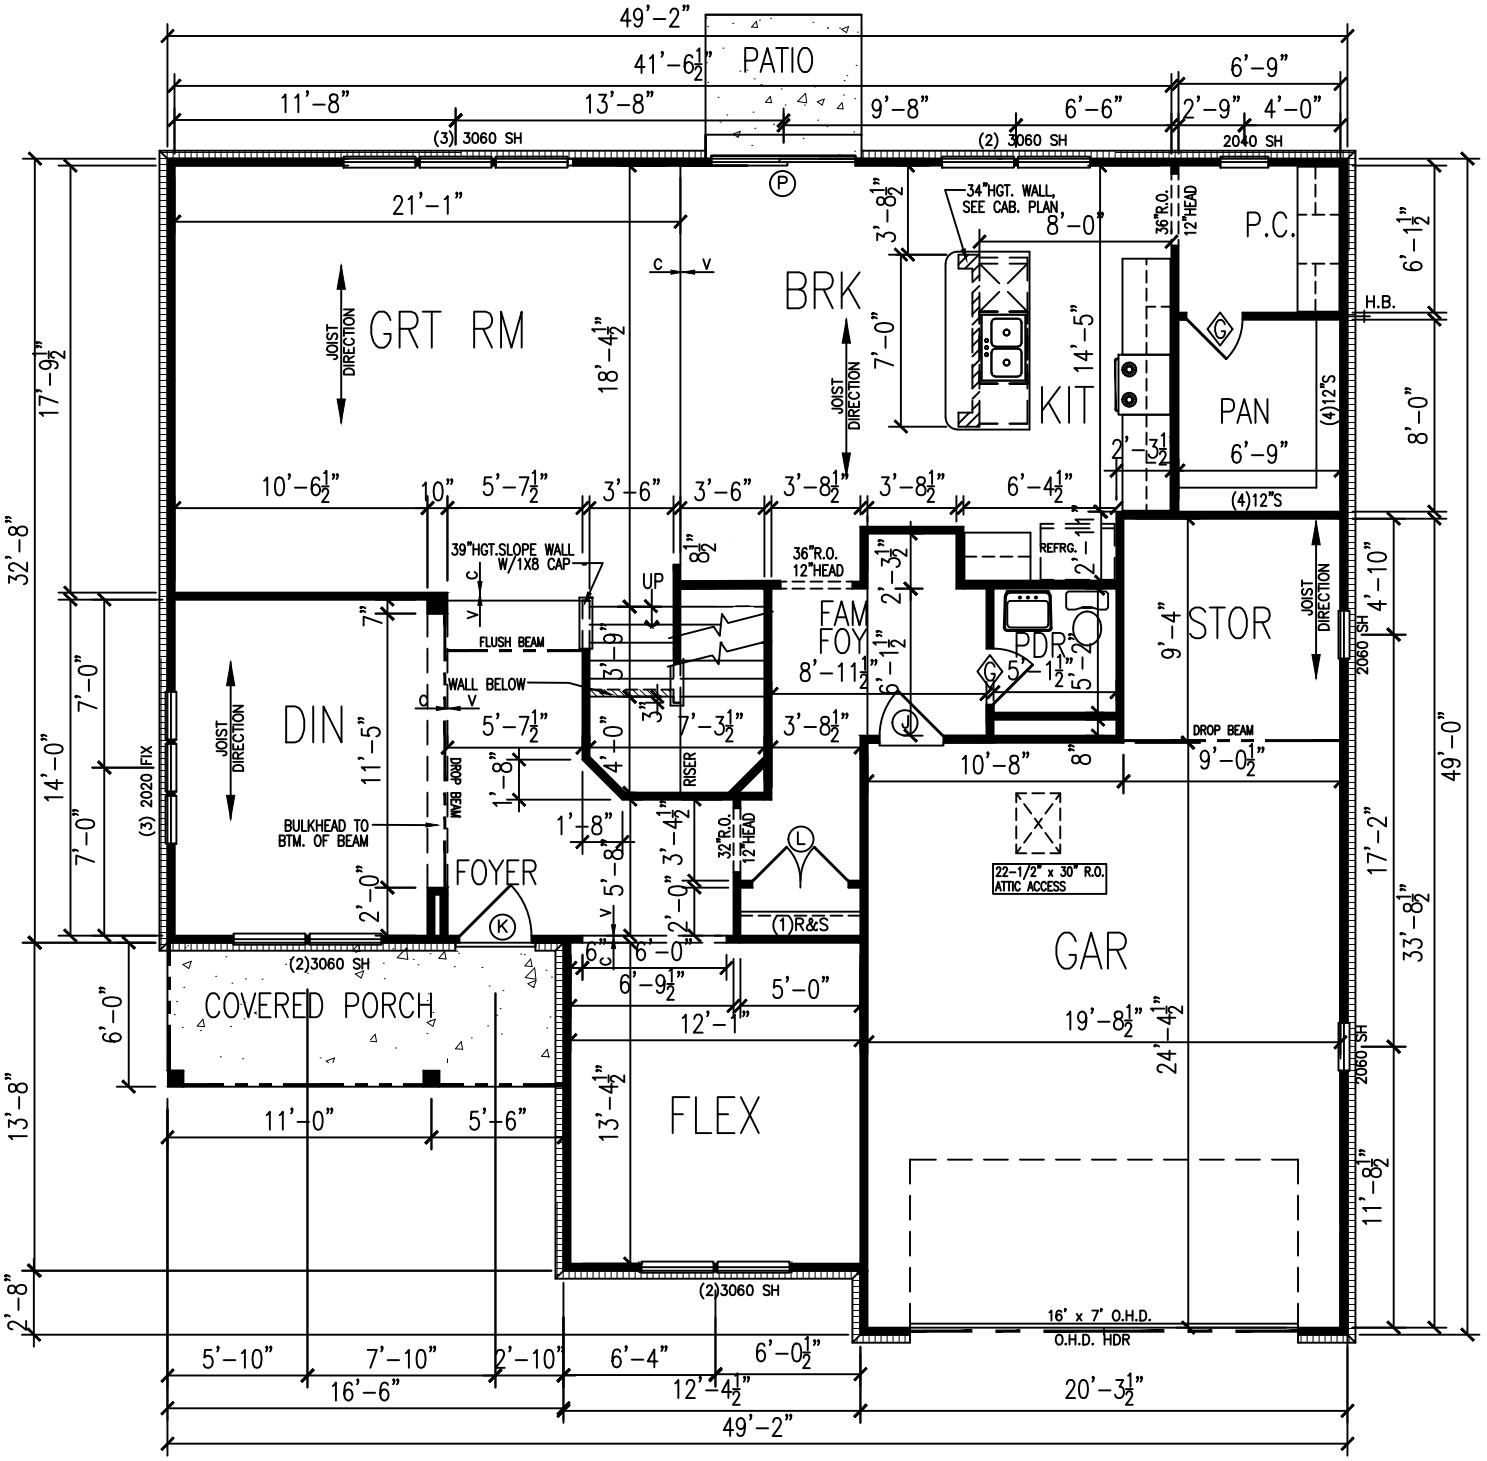

FIRST FLOOR PLAN

SCALE: 1/8"=1'-0"

SHEET NO.:	DATE:		
7	2/4/19	EXCLUSIVES MASTER	Pyatt Builders Noblesville, IN 46062 317-379-0184
	DRAWN BY: BEAN	EX 3067	

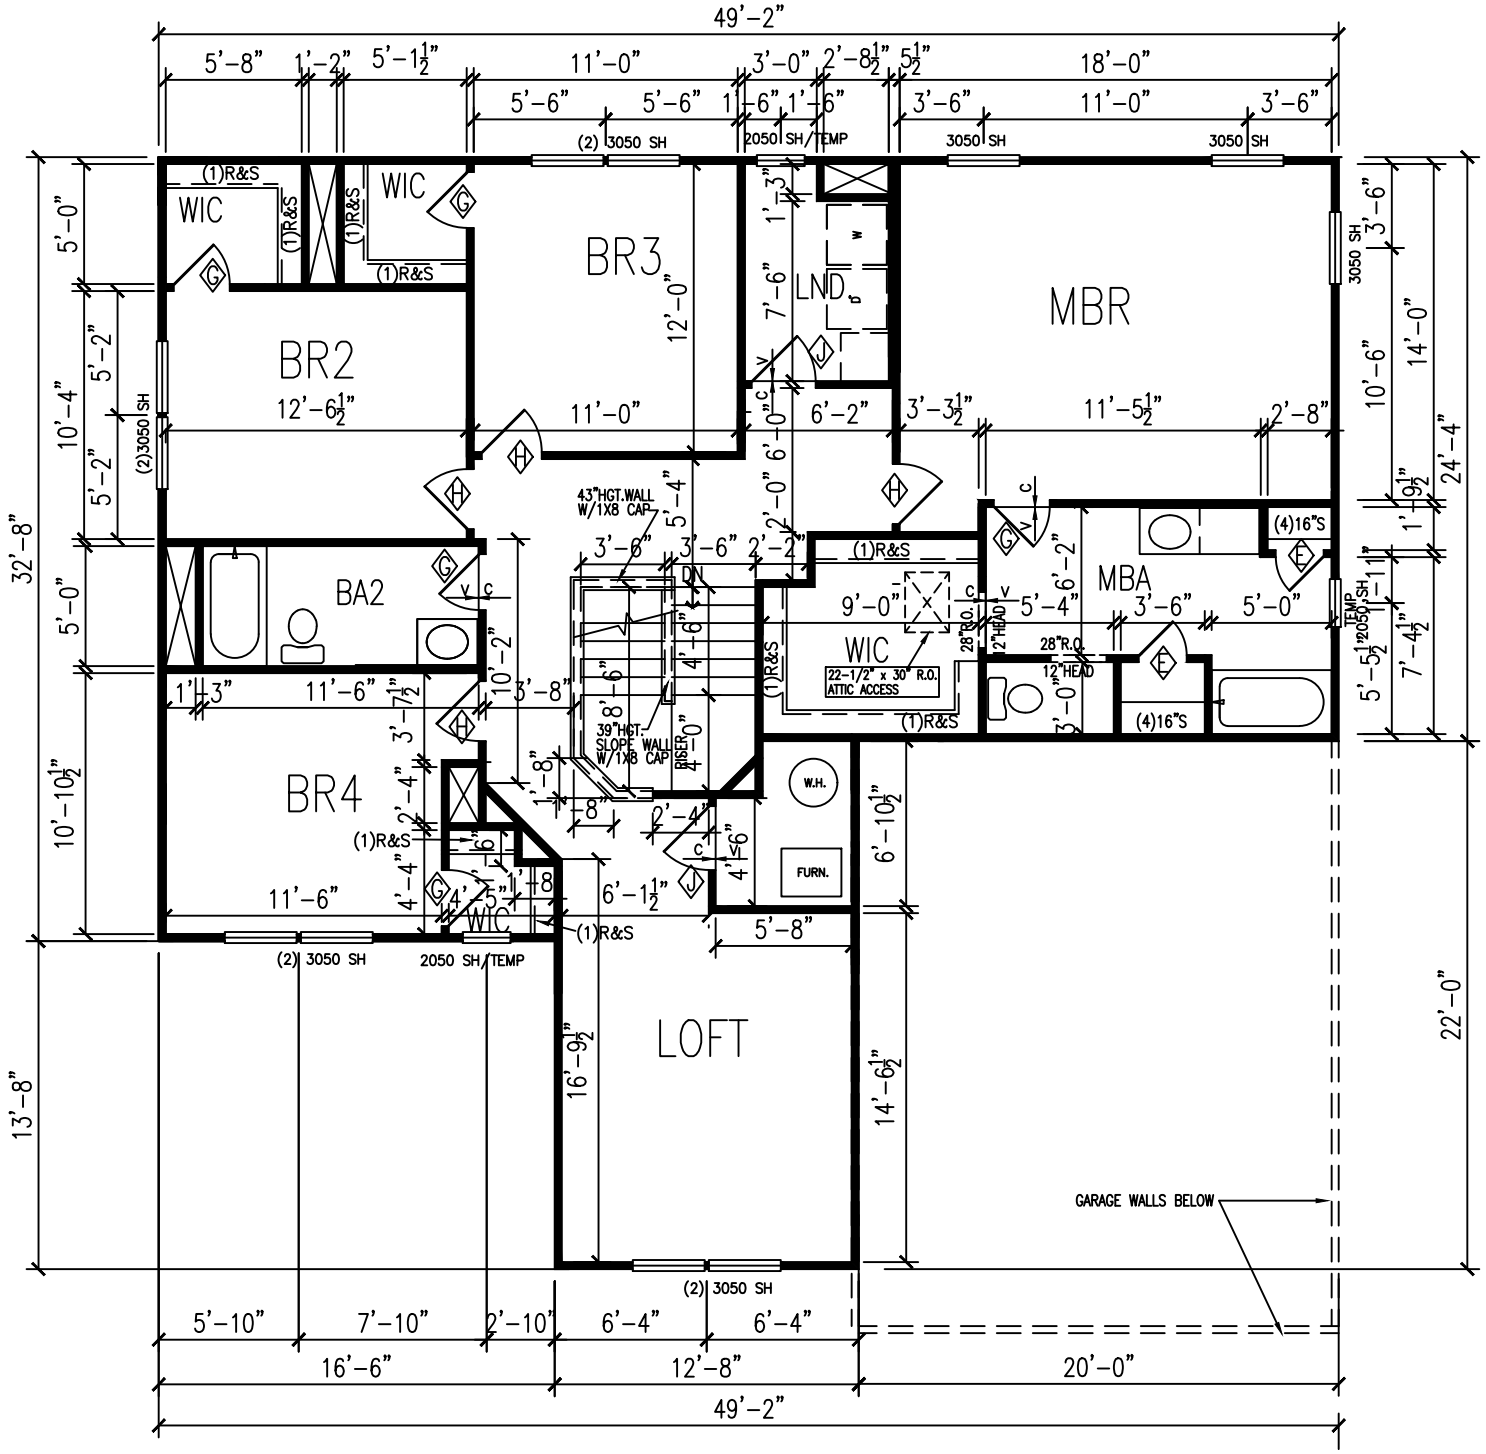

SECOND FLOOR PLAN

SCALE: 1/8"=1'-0"

SHEET NO.:	DATE:		
8	2/4/19	EXCLUSIVES MASTER	Pyatt Builders Noblesville, IN 46062 317-379-0184
	DRAWN BY: BEAN	EX 3067	

FRONT ELEVATION

SCALE: 1/8"=1'-0"

ELEVATION 1

12" RAKE & GUTTER OVERHANG
HARDIE PLANK SIDING
DIMENSIONAL SHINGLES
24" HGT. BRICK WATER TABLE

EXCLUSIVES EDC3067

SHEET NO.:	DATE:		
1a	4/25/22	ENCLAVE at Deer Crossing	Pyatt Builders Noblesville, IN 46062 317-379-0184
	DRAWN BY: AJP	EX 3067	

LEFT SIDE ELEVATION

SCALE: 1/8"=1'-0"

ELEVATION 1

12" RAKE & GUTTER OVERHANG
HARDIE PLANK SIDING
DIMENSIONAL SHINGLES
36" HGT. BRICK WAINSCOT

Pyatt Builders
Noblesville, IN 46062
317-379-0184

ENCLAVE at Deer Crossing

EX 3067

DATE: 4/25/22

DRAWN BY:

SHEET NO.: 1b

REAR ELEVATION

SCALE: 1/8"=1'-0"

ELEVATION 1

12" RAKE & GUTTER OVERHANG
HARDIE PLANK SIDING
DIMENSIONAL SHINGLES

Pyatt Builders
Noblesville, IN 46062
317-379-0184

ENCLAVE at Deer Crossing

EX 3067

DATE: 4/25/22

DRAWN BY: AJP

SHEET NO.: 1C

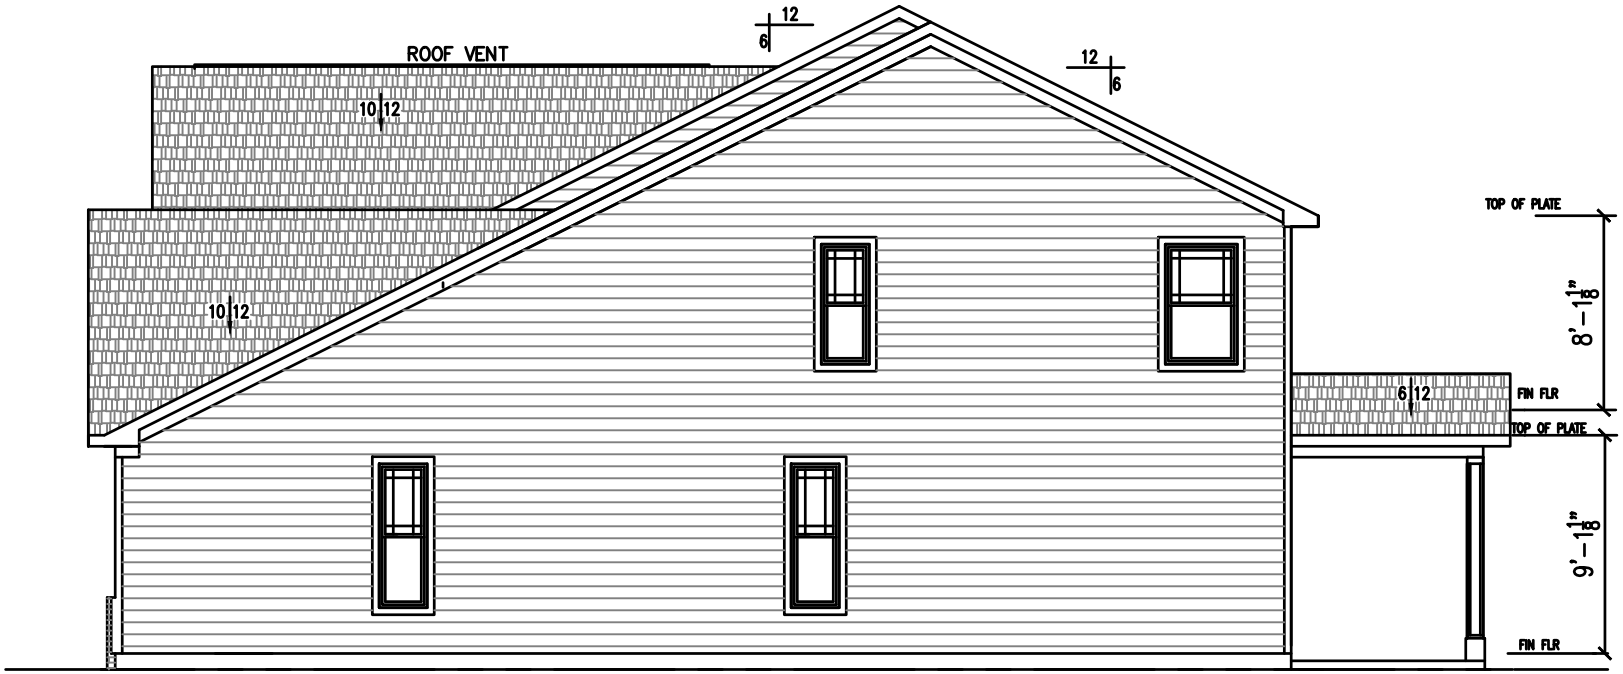

RIGHT SIDE ELEVATION

SCALE: 1/8"=1'-0"

ELEVATION 1

12" RAKE & GUTTER OVERHANG
HARDIE PLANK SIDING
DIMENSIONAL SHINGLES

Pyatt Builders
Noblesville, IN 46062
317-379-0184

ENCLAVE at Deer Crossing

EX 3067

SHEET NO.: 1d

DATE: 4/25/22

DRAWN BY: AJP

FRONT ELEVATION

SCALE: 1/8"=1'-0"

ELEVATION 2

12" RAKE & GUTTER OVERHANG
HARDIE PLANK SIDING
DIMENSIONAL SHINGLES
36" HGT. BRICK WAINSCOT

EXCLUSIVES EDC3067

SHEET NO.:	DATE:		
2a	4/26/22	ENCLAVE at Deer Crossing	Pyatt Builders
	DRAWN BY: AJP	EX 3067	Noblesville, IN 46062 317-379-0184

LEFT SIDE ELEVATION

SCALE: 1/8"=1'-0"

ELEVATION 2

12" RAKE & GUTTER OVERHANG
HARDIE PLANK SIDING
DIMENSIONAL SHINGLES
36" HGT. BRICK WAINSCOT

Pyatt Builders
Noblesville, IN 46062
317-379-0184

ENCLAVE at Deer Crossing

EX 3067

DATE: 4/26/22

DRAWN BY: AJP

SHEET NO.: 2b

REAR ELEVATION

SCALE: 1/8"=1'-0"

ELEVATION 2

12" RAKE & GUTTER OVERHANG
HARDIE PLANK SIDING
DIMENSIONAL SHINGLES

Pyatt Builders
Noblesville, IN 46062
317-379-0184

ENCLAVE at Deer Crossing

EX 3067

DATE: 4/26/22

DRAWN BY: AJP

SHEET NO.: 2C

RIGHT SIDE ELEVATION

SCALE: 1/8"=1'-0"

ELEVATION 2

12" RAKE & GUTTER OVERHANG
HARDIE PLANK SIDING
DIMENSIONAL SHINGLES

Pyatt Builders
Noblesville, IN 46062
317-379-0184

ENCLAVE at Deer Crossing

EX 3067

DATE: 4/26/22

DRAWN BY: AJP

SHEET NO.: 2d

FRONT ELEVATION

SCALE: 1/8"=1'-0"

ELEVATION 3

12" RAKE & GUTTER OVERHANG
HARDIE PLANK SIDING
DIMENSIONAL SHINGLES
3 COURSE BRICK WATER TABLE

EXCLUSIVES EDC3067

SHEET NO.:	DATE:		
3a	4/26/22	ENCLAVE at Deer Crossing	Pyatt Builders
	DRAWN BY: AJP	EX 3067	Noblesville, IN 46062 317-379-0184

LEFT SIDE ELEVATION

SCALE: 1/8"=1'-0"

ELEVATION 3

12" RAKE & GUTTER OVERHANG
HARDIE PLANK SIDING
DIMENSIONAL SHINGLES
3 COURSE BRICK WATER TABLE

Pyatt Builders
Noblesville, IN 46062
317-379-0184

ENCLAVE at Deer Crossing

EX 3067

DATE: 4/26/22

DRAWN BY: AJP

SHEET NO.: 3b

REAR ELEVATION

SCALE: 1/8"=1'-0"

ELEVATION 3

12" RAKE & GUTTER OVERHANG
HARDIE PLANK SIDING
DIMENSIONAL SHINGLES

Pyatt Builders
Noblesville, IN 46062
317-379-0184

ENCLAVE at Deer Crossing

EX 3067

DATE: 4/26/22

DRAWN BY: AJP

SHEET NO.: 3C

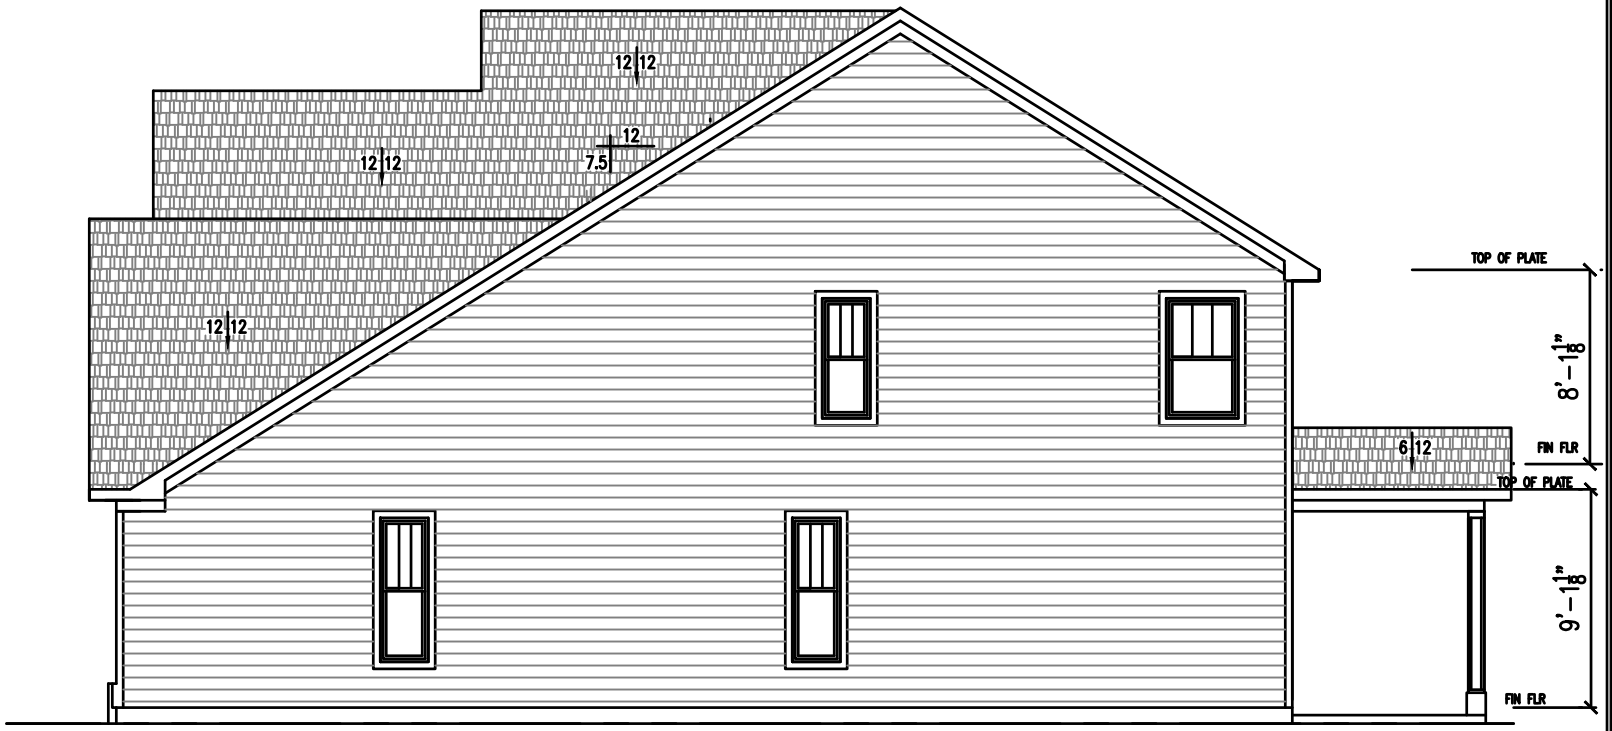

RIGHT SIDE ELEVATION

SCALE: 1/8"=1'-0"

ELEVATION 3

12" RAKE & GUTTER OVERHANG
HARDIE PLANK SIDING
DIMENSIONAL SHINGLES

Pyatt Builders
Noblesville, IN 46062
317-379-0184

ENCLAVE at Deer Crossing

EX 3067

DATE: 4/26/22

DRAWN BY: AJP

SHEET NO.: 3d

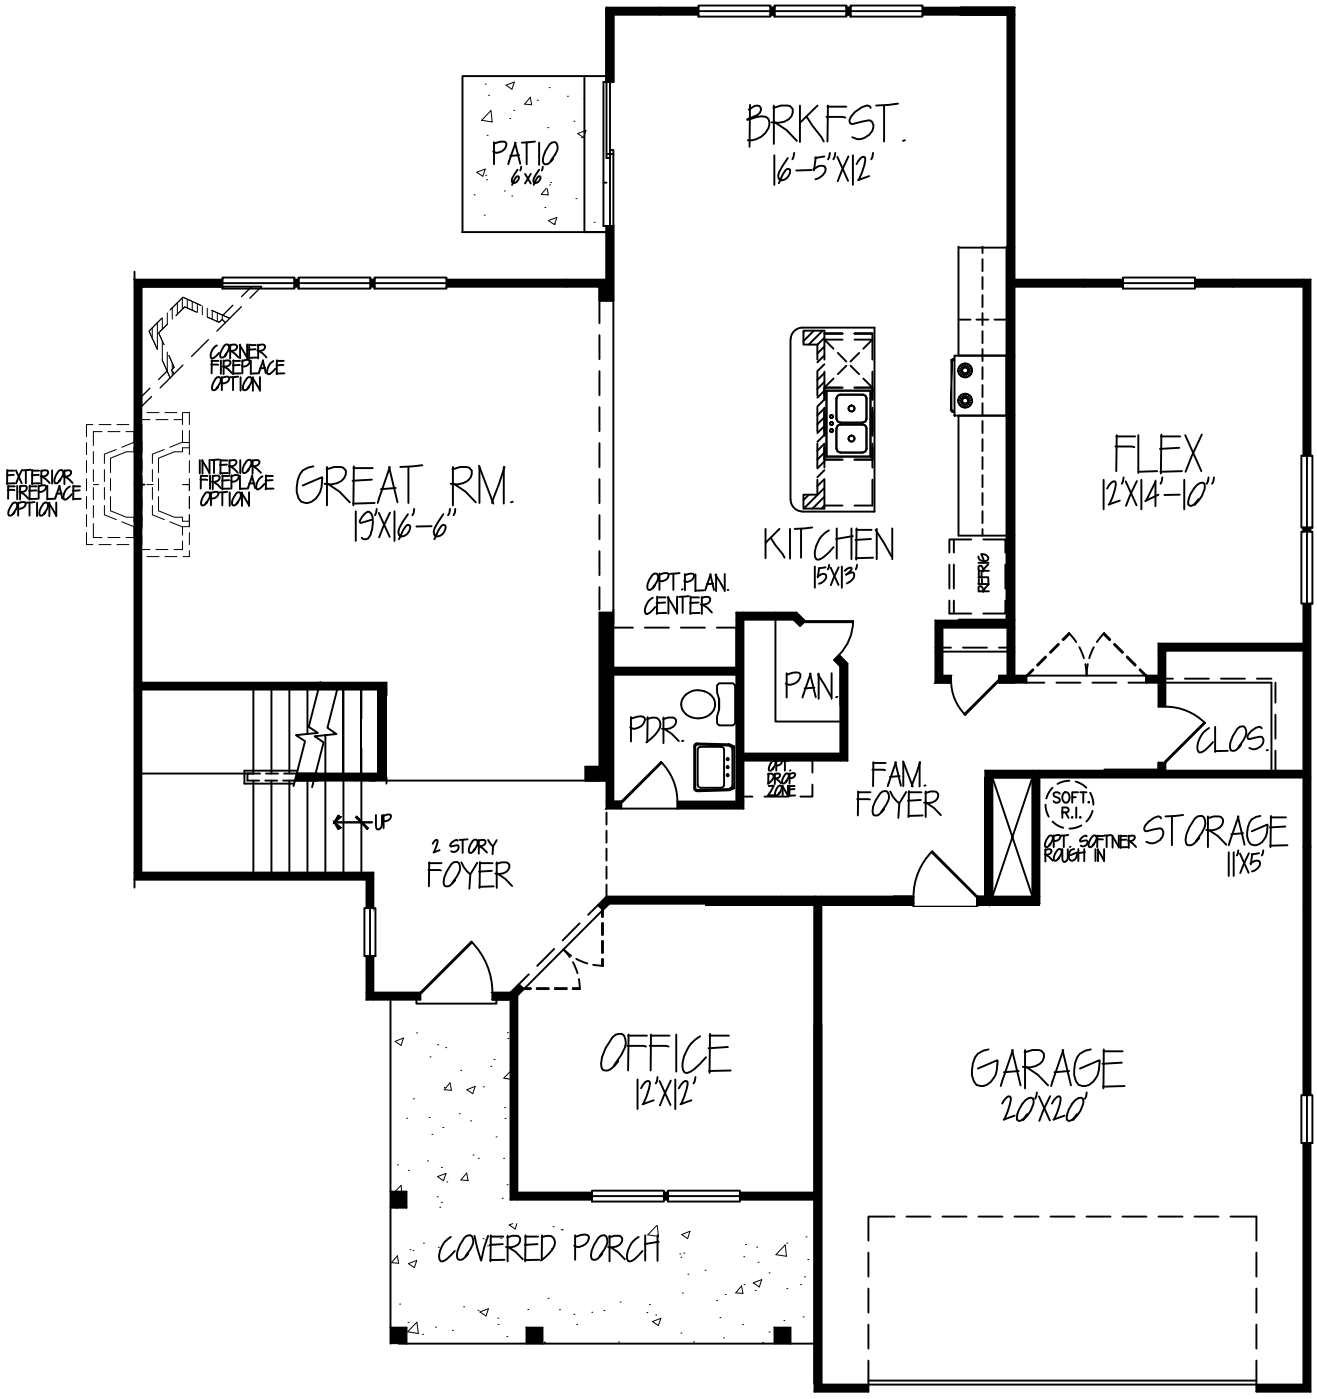

FIRST FLOOR PLAN

1,602 S.F.

EXCLUSIVES 2850

SHEET NO.:	DATE:		
1	4/29/2022	EXCLUSIVES EDC2850	Pyatt Builders Noblesville, IN 46062 317-379-0184
	DRAWN BY: AJP	EX 2850	

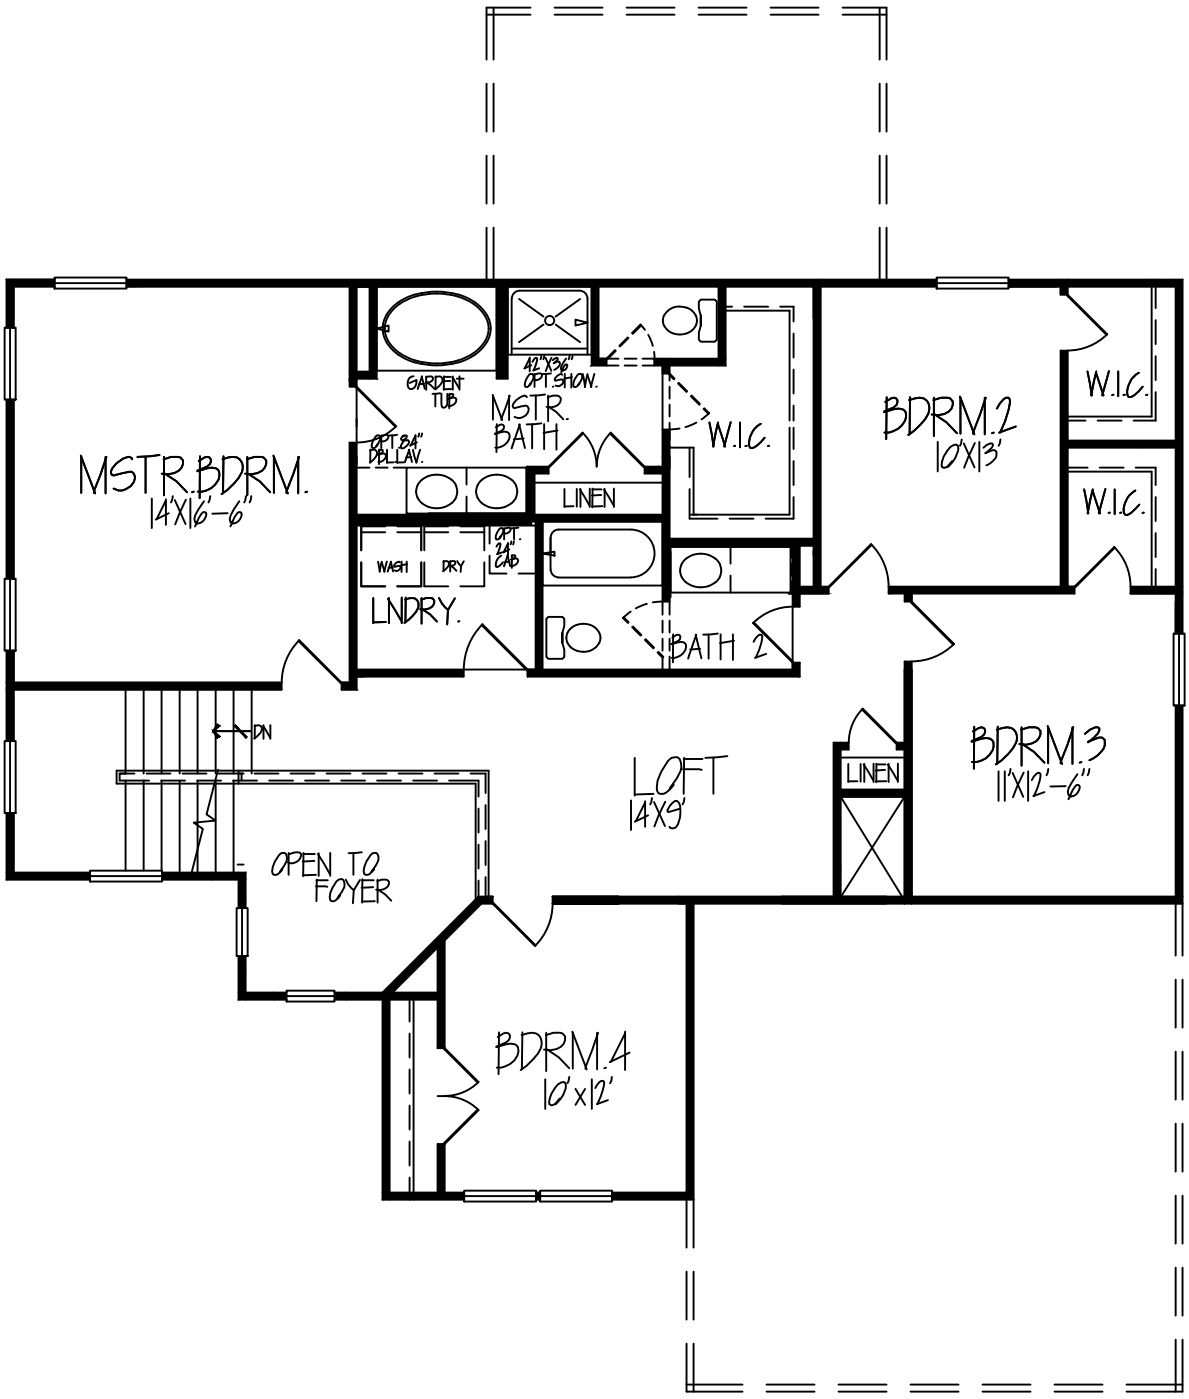

SECOND FLOOR PLAN

4 BDRM./ LOFT 1,284 S.F.

EXCLUSIVES 2850

SHEET NO.:	DATE:		
2	4/29/2022	EXCLUSIVES EDC2850	Pyatt Builders Noblesville, IN 46062 317-379-0184
	DRAWN BY: AJP	EX 2850	

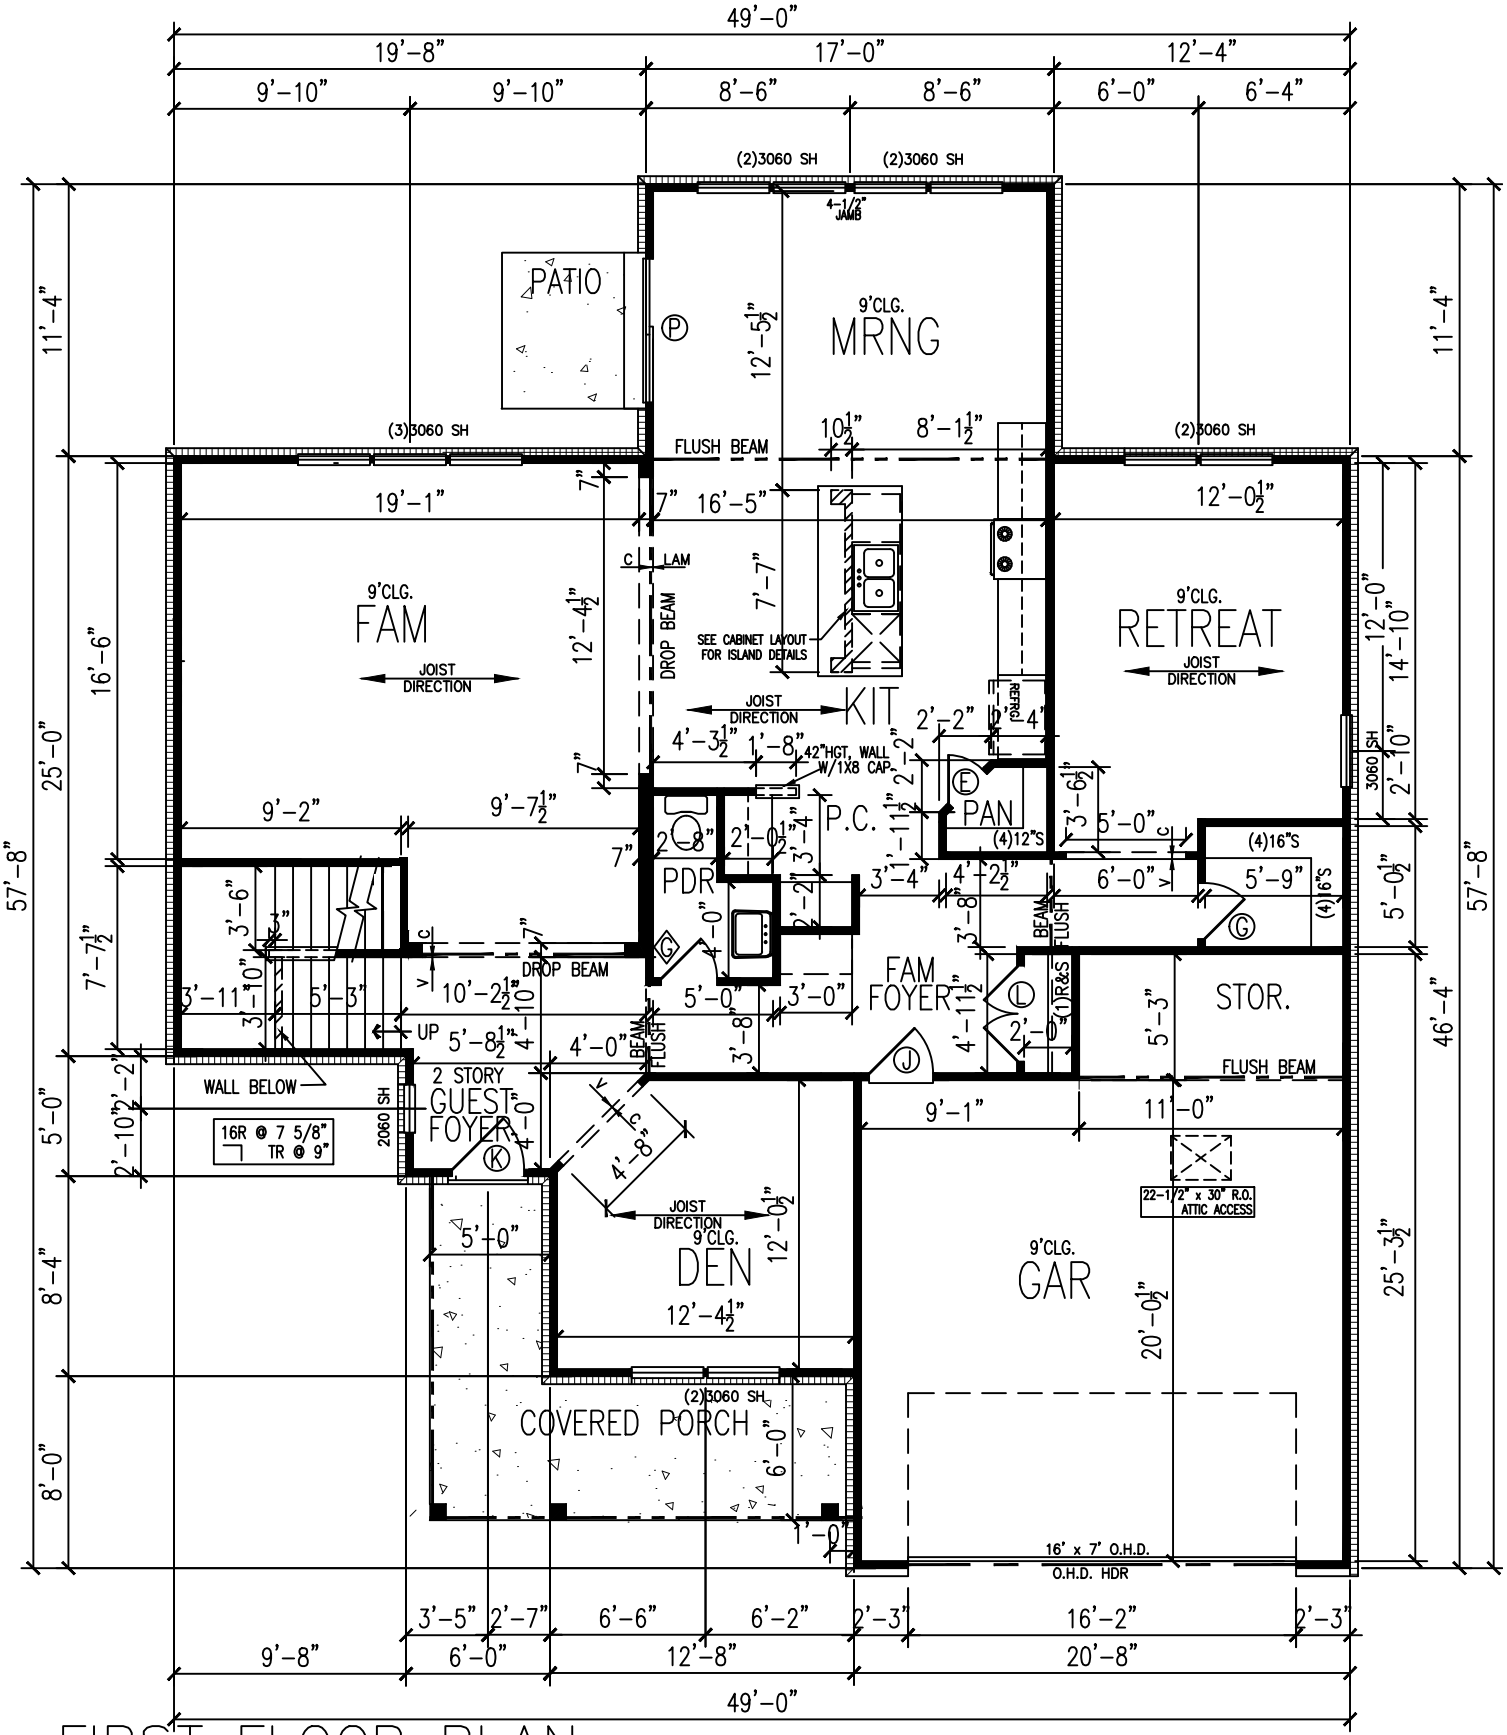

FIRST FLOOR PLAN

SCALE: 1/8"=1'-0"

SHEET NO.:	DATE:		
6	2/4/19	EXCLUSIVES MASTER	Pyatt Builders Noblesville, IN 46062 317-379-0184
	DRAWN BY: BEAN	EX 2850	

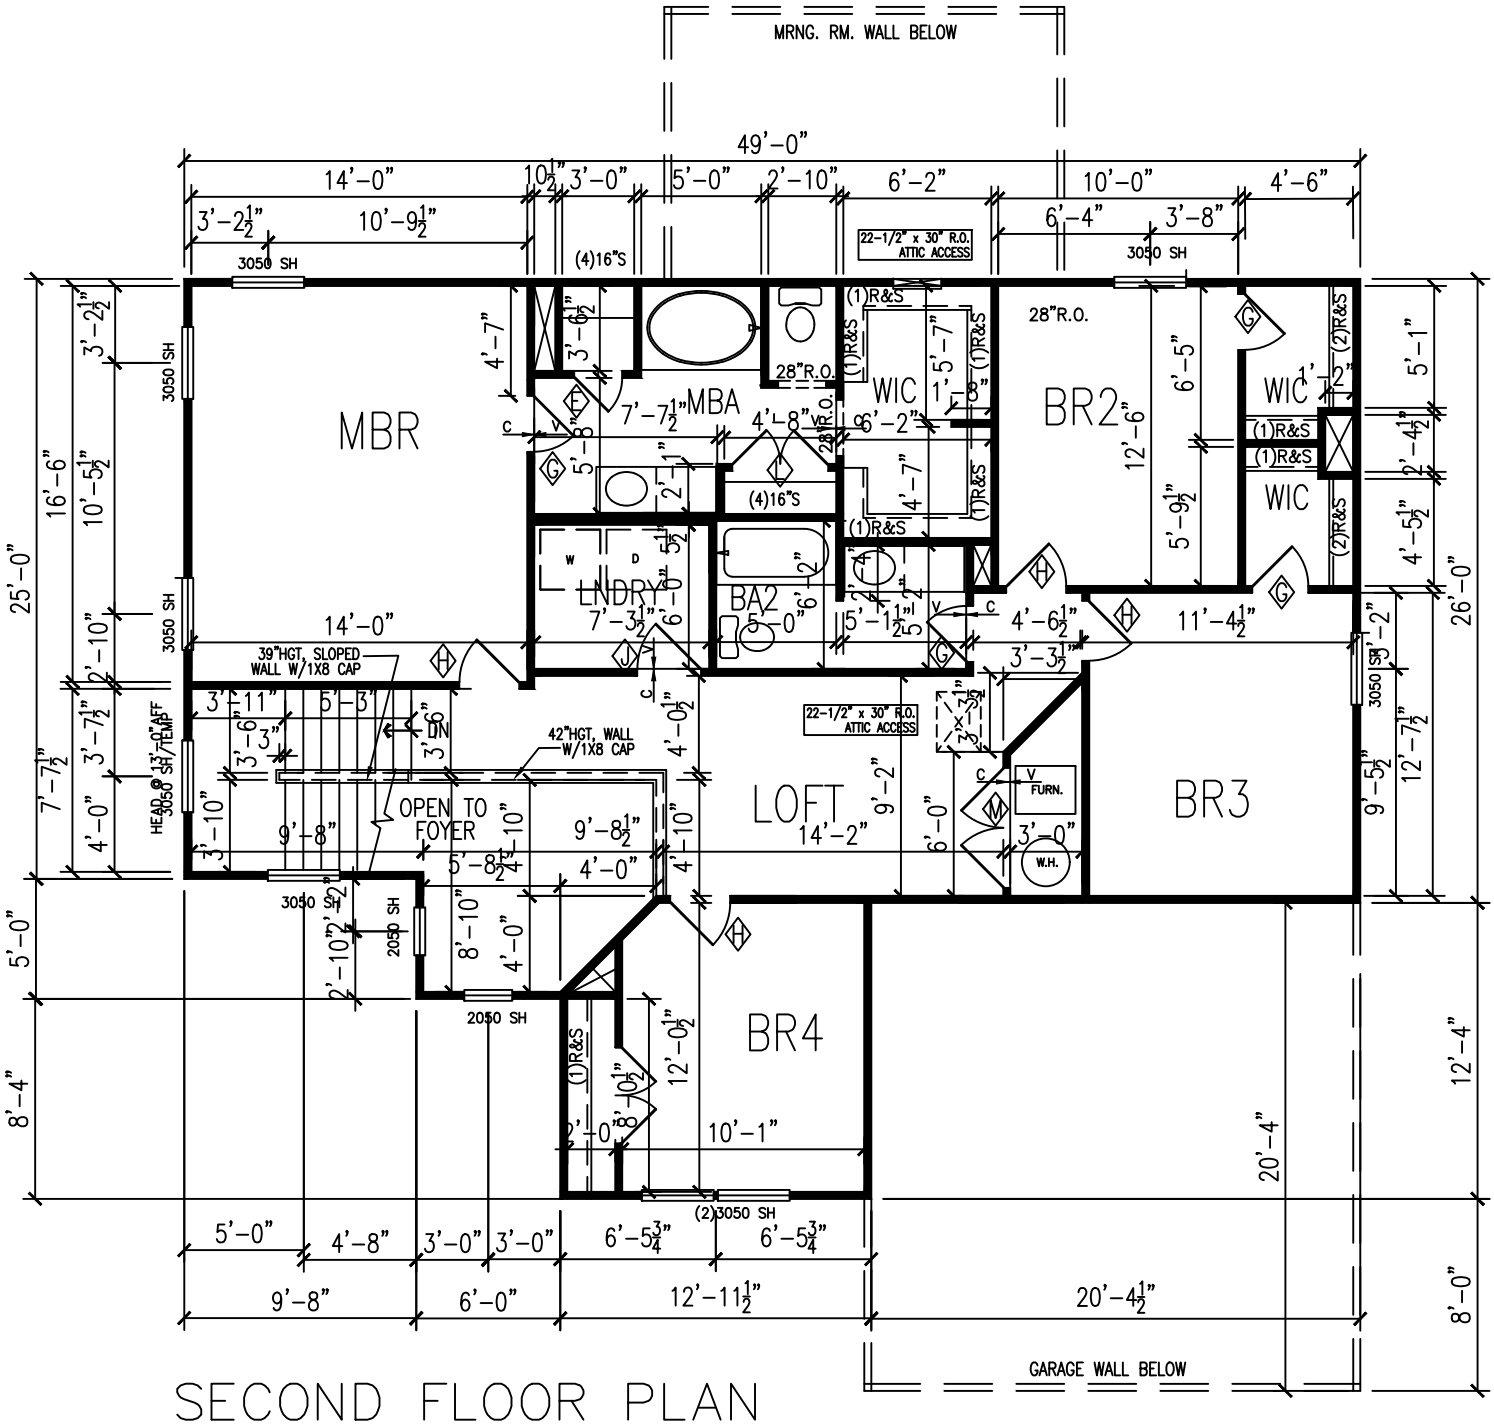

SECOND FLOOR PLAN

SCALE: 1/8"=1'-0"

SHEET NO.:	DATE:		
7	2/4/19	EXCLUSIVES MASTER	Pyatt Builders Noblesville, IN 46062 317-379-0184
	DRAWN BY: BEAN	EX 2850	

FRONT ELEVATION

SCALE: 1/8"=1'-0"

ELEVATION 1

12" RAKE & GUTTER OVERHANG
HARDIE PLANK SIDING
DIMENSIONAL SHINGLES
36" HGT. BRICK WAINSCOT

EXCLUSIVES EDC2850

SHEET NO.:	DATE:		
1a	4/20/22	ENCLAVE at Deer Crossing	Pyatt Builders
	DRAWN BY: AJP	EX 2850	Noblesville, IN 46062 317-379-0184

RIGHT SIDE ELEVATION

SCALE: 1/8"=1'-0"

ELEVATION 1

12" RAKE & GUTTER OVERHANG
HARDIE PLANK SIDING
DIMENSIONAL SHINGLES
36" HGT. BRICK WAINSCOT

Pyatt Builders
Noblesville, IN 46062
317-379-0184

ENCLAVE at Deer Crossing

EX 2850

DATE: 4/20/22
DRAWN BY: AJP

SHEET NO.: 1b

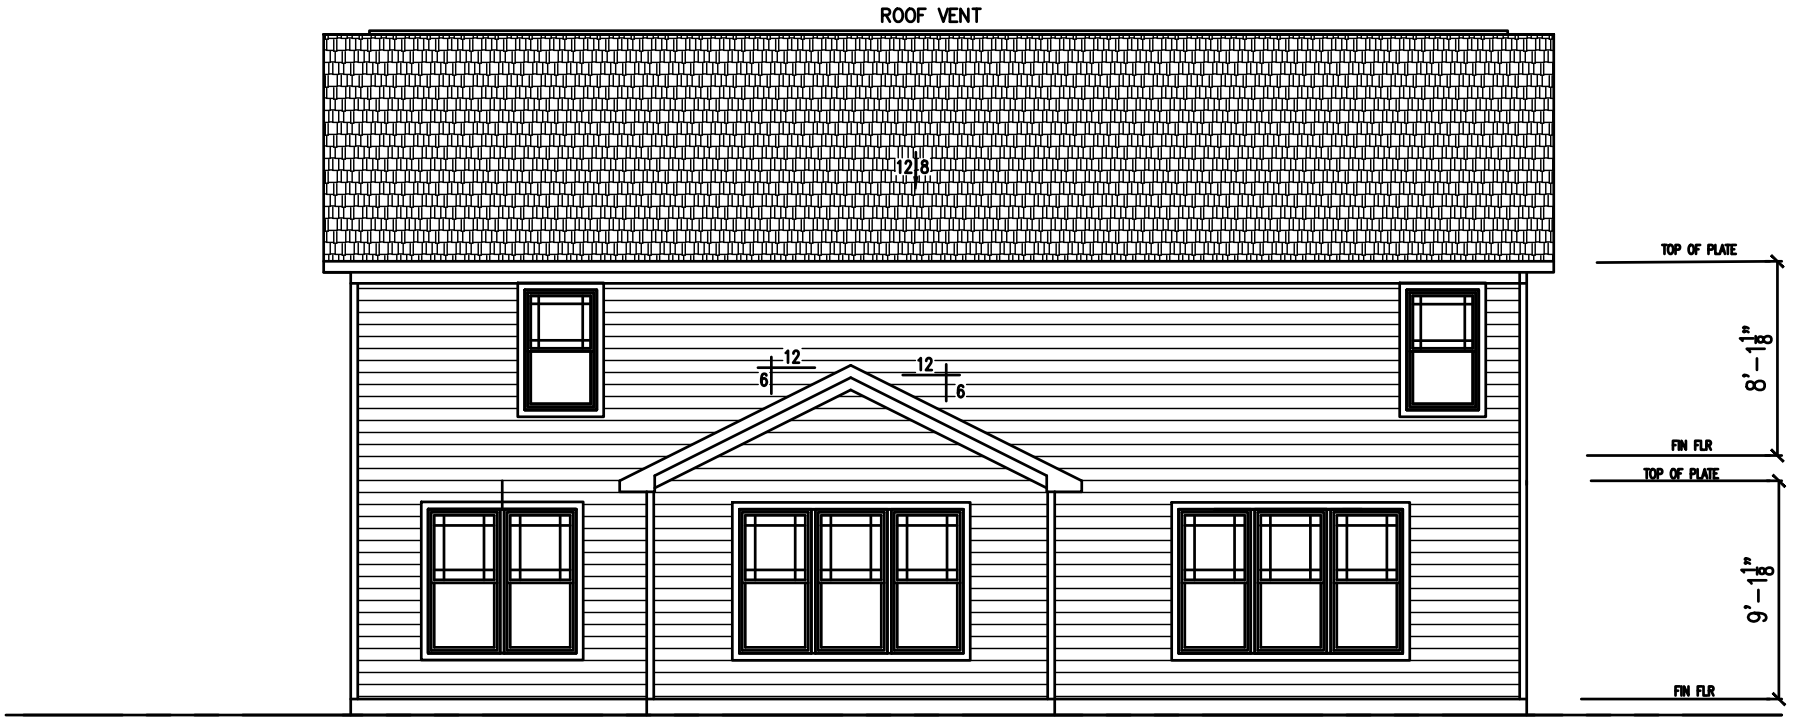

REAR ELEVATION

SCALE: 1/8"=1'-0"

ELEVATION 1

12" RAKE & GUTTER OVERHANG
HARDIE PLANK SIDING
DIMENSIONAL SHINGLES

Pyatt Builders
Noblesville, IN 46062
317-379-0184

ENCLAVE at Deer Crossing

EX 2850

DATE: 4/20/22

DRAWN BY: AJP

SHEET NO.: 1C

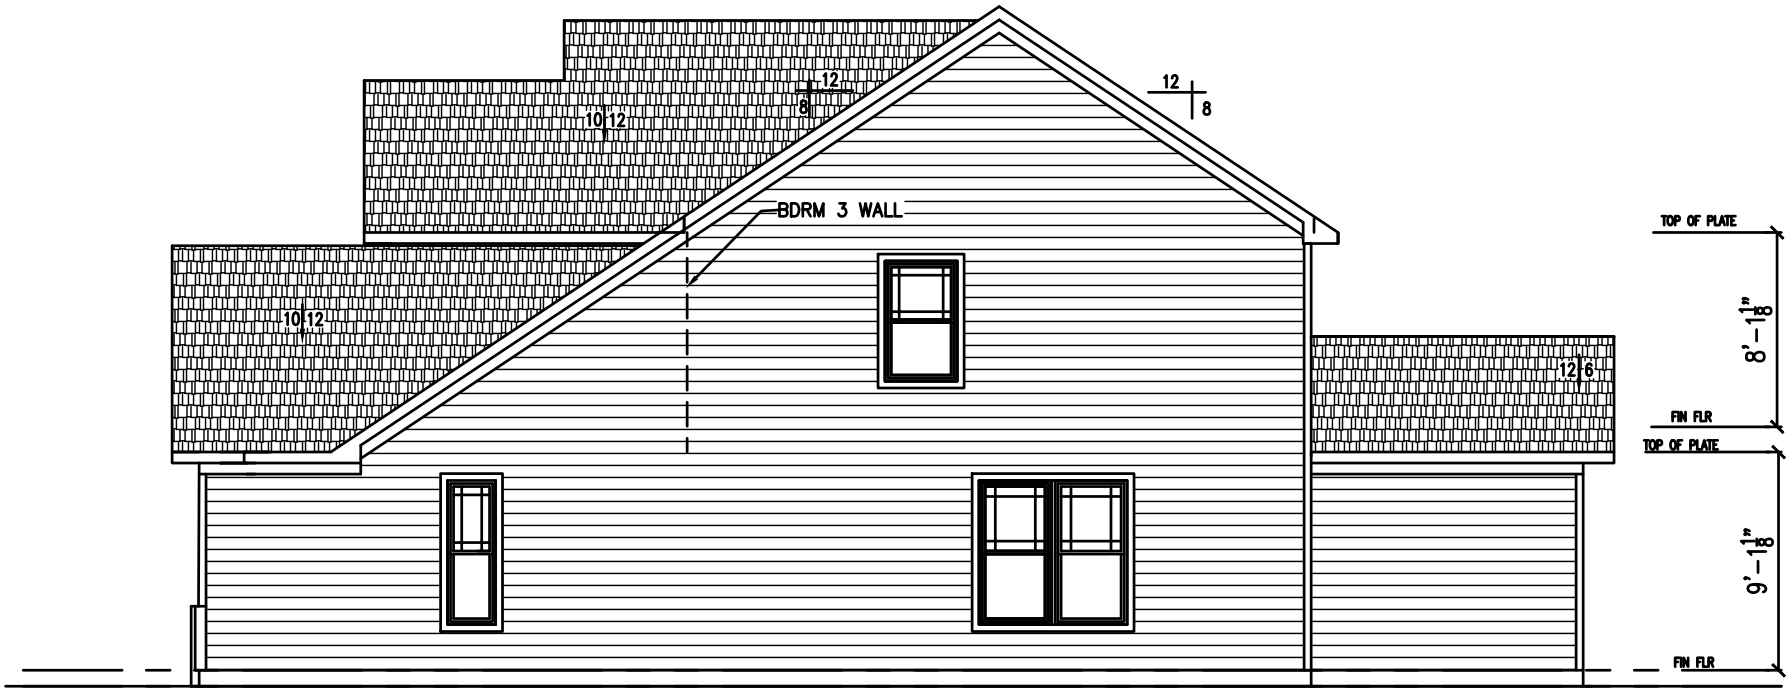

RIGHT SIDE ELEVATION

SCALE: 1/8"=1'-0"

ELEVATION I

12" RAKE & GUTTER OVERHANG
HARDIE PLANK SIDING
DIMENSIONAL SHINGLES

Pyatt Builders
Noblesville, IN 46062
317-379-0184

ENCLAVE at Deer Crossing

EX 2850

DATE: 4/20/22

DRAWN BY: AJP

SHEET NO.: 1d

FRONT ELEVATION

SCALE: 1/8"=1'-0"

ELEVATION 2

12" RAKE & GUTTER OVERHANG
HARDIE PLANK SIDING
DIMENSIONAL SHINGLES
3' HGT BRICK WAINSCOT

EXCLUSIVES EDC2850

SHEET NO.:	DATE:		
2a	4/20/22	ENCLAVE at Deer Crossing	Pyatt Builders
	DRAWN BY: AJP	EX 2850	Noblesville, IN 46062 317-379-0184

RIGHT SIDE ELEVATION

SCALE: 1/8"=1'-0"

ELEVATION 2

12" RAKE & GUTTER OVERHANG
HARDIE PLANK SIDING
DIMENSIONAL SHINGLES
3' HGT BRICK WAINSCOT*

Pyatt Builders
Noblesville, IN 46062
317-379-0184

ENCLAVE at Deer Crossing

EX 2850

DATE: 4/20/22

DRAWN BY:

SHEET NO.: 2b

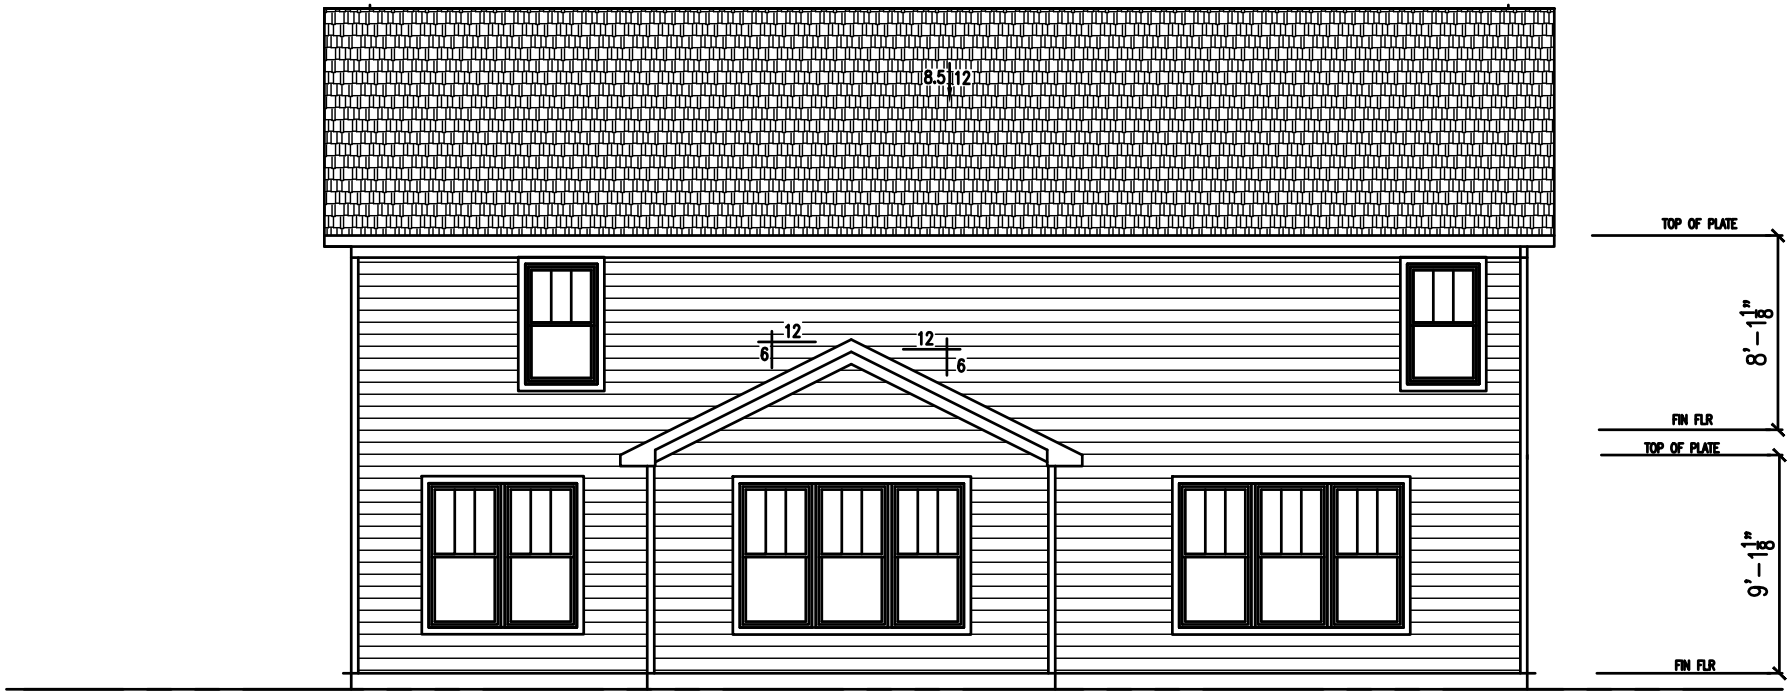

REAR ELEVATION

SCALE: 1/8"=1'-0"

ELEVATION 2

12" RAKE & GUTTER OVERHANG
HARDIE PLANK SIDING
DIMENSIONAL SHINGLES

Pyatt Builders
Noblesville, IN 46062
317-379-0184

ENCLAVE at Deer Crossing

EX 2850

DATE: 4/20/22

DRAWN BY:

SHEET NO.: 2C

LEFT SIDE ELEVATION

SCALE: 1/8"=1'-0"

ELEVATION 2

12" RAKE & GUTTER OVERHANG
HARDIE PLANK SIDING
DIMENSIONAL SHINGLES

Pyatt Builders
Noblesville, IN 46062
317-379-0184

ENCLAVE at Deer Crossing

EX 2850

DATE: 4/20/22

DRAWN BY:

SHEET NO.: 2d

FRONT ELEVATION

SCALE: 1/8"=1'-0"

ELEVATION 3

12" RAKE & GUTTER OVERHANG
HARDIE PLANK SIDING
DIMENSIONAL SHINGLES
3 COURSE BRICK WATER TABLE

EXCLUSIVES EDC2850

SHEET NO.:	DATE:		
3a	4/20/22	ENCLAVE at Deer Crossing	Pyatt Builders
	DRAWN BY: AJP	EX 2850	Noblesville, IN 46062 317-379-0184

RIGHT SIDE ELEVATION

SCALE: 1/8"=1'-0"

ELEVATION 3

12" RAKE & GUTTER OVERHANG
HARDIE PLANK SIDING
DIMENSIONAL SHINGLES
3 COURSE BRICK WATER TABLE

Pyatt Builders
Noblesville, IN 46062
317-379-0184

ENCLAVE at Deer Crossing

EX 2850

SHEET NO.: 3b
DATE: 4/20/22
DRAWN BY:

REAR ELEVATION

SCALE: 1/8"=1'-0"

ELEVATION 3

12" RAKE & GUTTER OVERHANG
HARDIE PLANK SIDING
DIMENSIONAL SHINGLES

Pyatt Builders
Noblesville, IN 46062
317-379-0184

ENCLAVE at Deer Crossing

EX 2850

DATE: 4/20/22

DRAWN BY:

SHEET NO.: 3C

LEFT SIDE ELEVATION

SCALE: 1/8"=1'-0"

ELEVATION 3

12" RAKE & GUTTER OVERHANG
HARDIE PLANK SIDING
DIMENSIONAL SHINGLES

Pyatt Builders
Noblesville, IN 46062
317-379-0184

ENCLAVE at Deer Crossing

EX 2850

DATE: 4/20/22

DRAWN BY: AJP

SHEET NO.: 3d

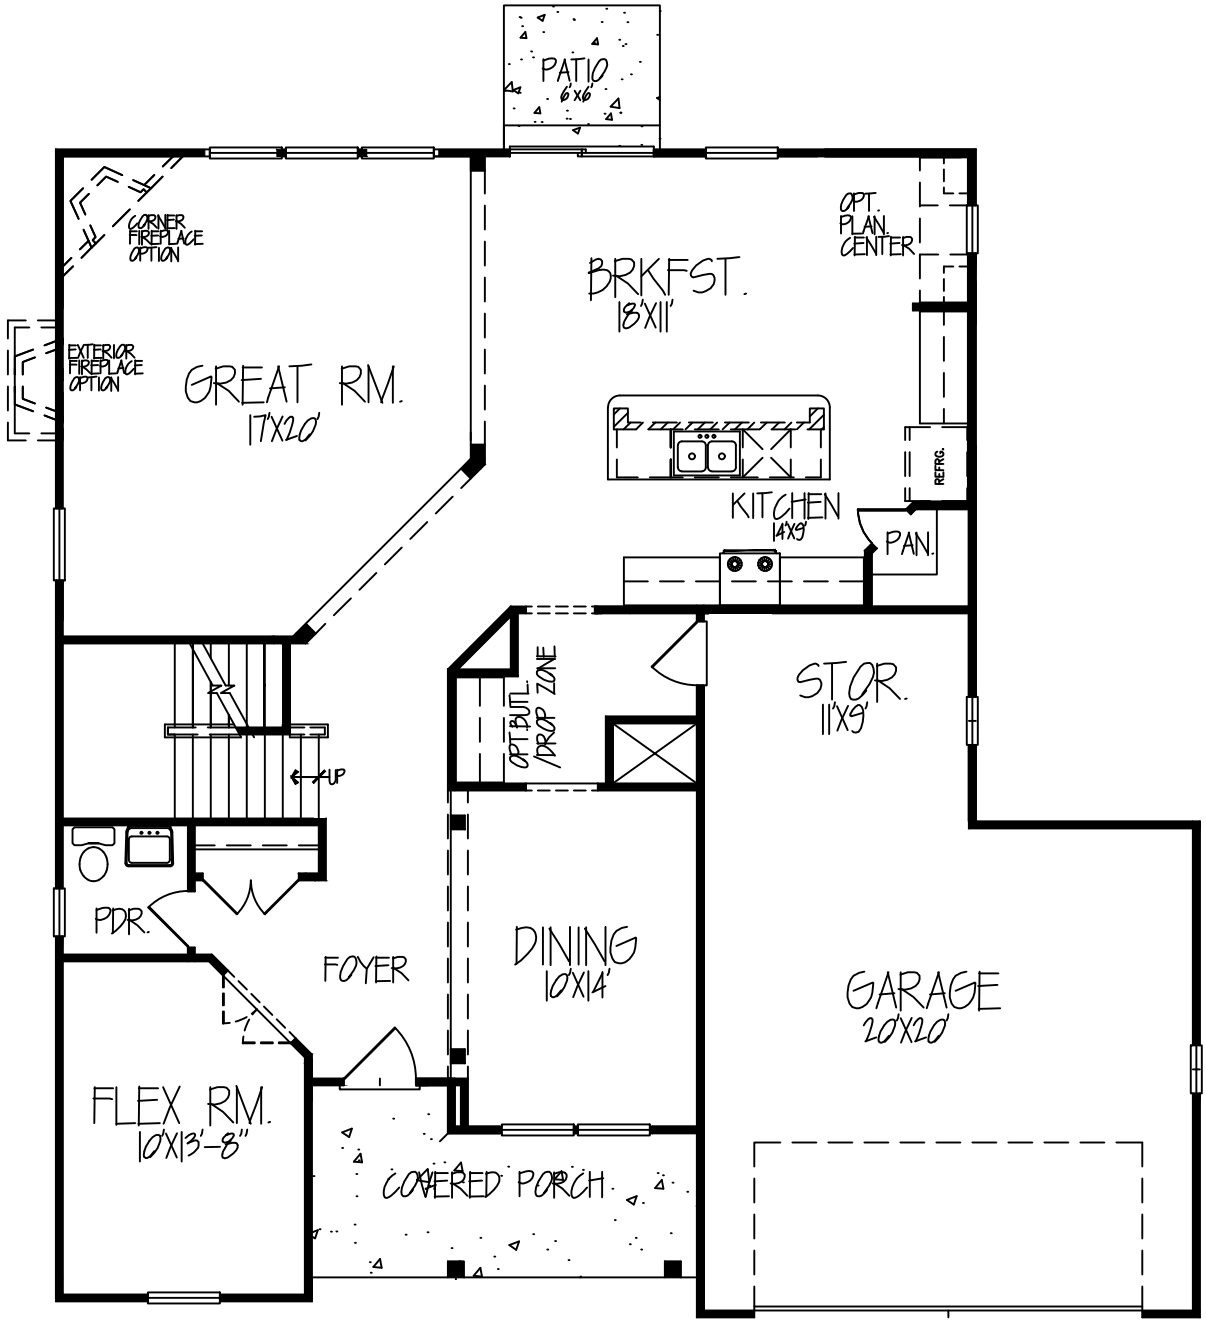

FIRST FLOOR PLAN

47'-8" x 48'-8" 1,379 S.F.

TOTAL AREA = 2,699 S.F.

SHEET NO.:	DATE:		
1	4/29/2022	EXCLUSIVES EDC2699	Pyatt Builders Noblesville, IN 46062 317-379-0184
	DRAWN BY: AJP		

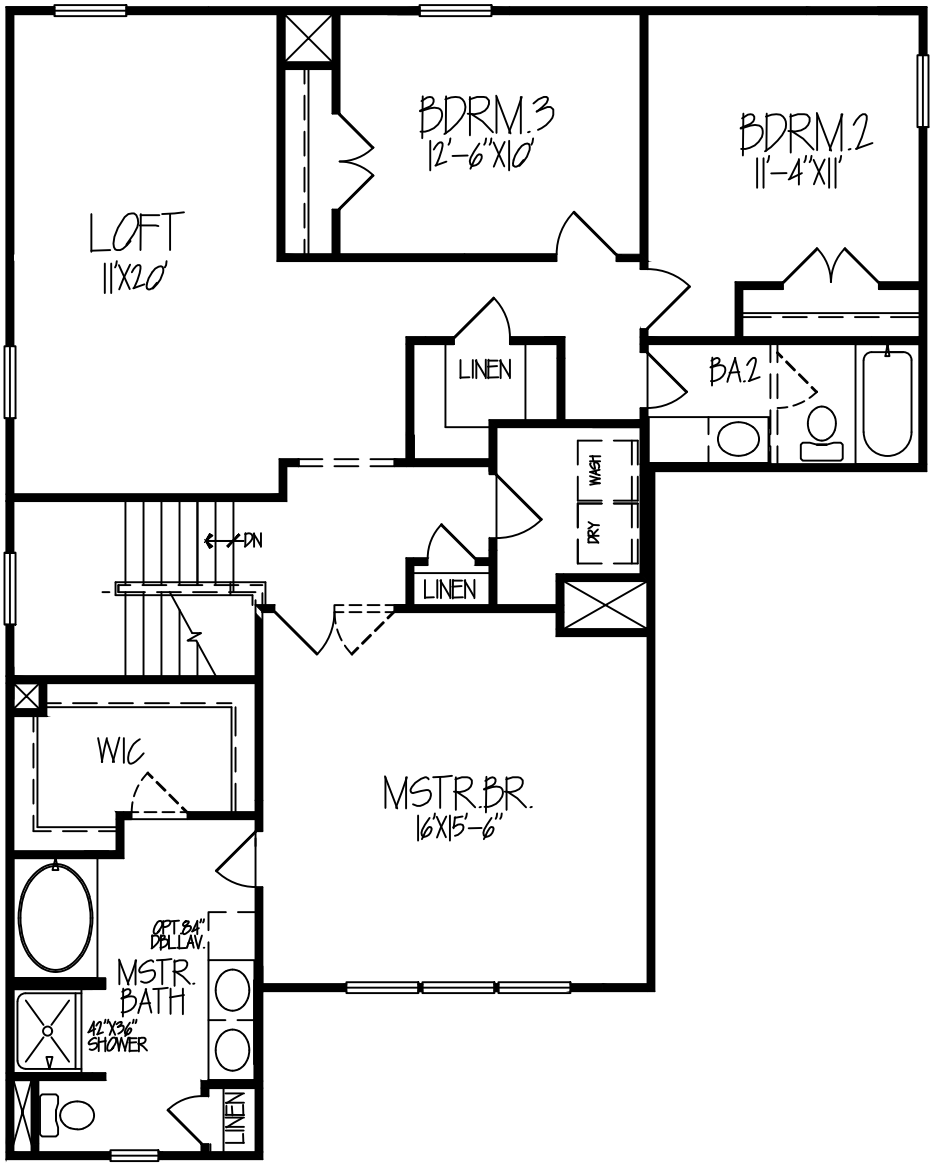

SECOND FLOOR PLAN

3 BDRM. / LOFT 1,320 S.F.

SHEET NO.:	DATE:		
2	4/29/2022	EXCLUSIVES EDC2699	Pyatt Builders Noblesville, IN 46062 317-379-0184
	DRAWN BY: AJP		

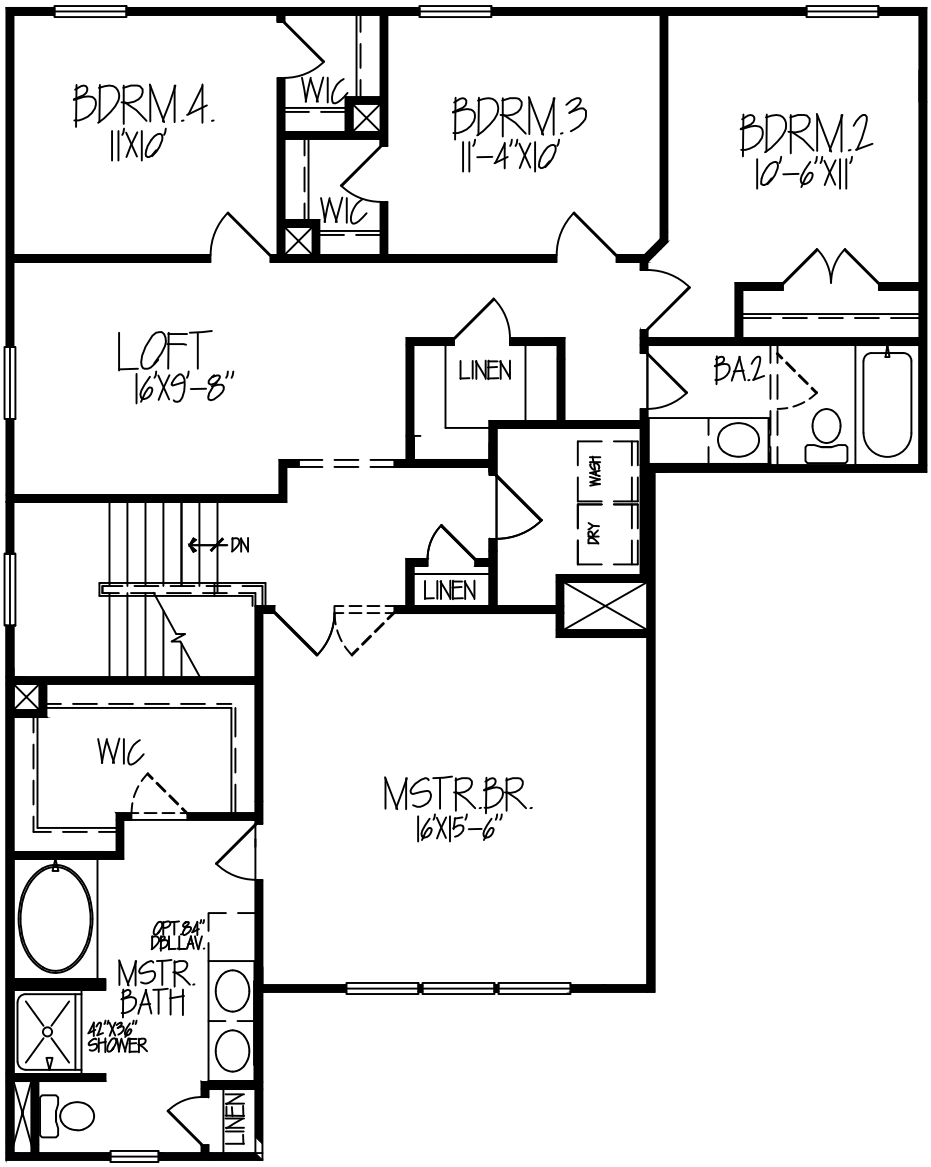

SECOND FLOOR PLAN

4 BDRM. / LOFT 1,320 S.F.

SHEET NO.:	DATE:		
3	4/29/2022	EXCLUSIVES EDC2699	Pyatt Builders Noblesville, IN 46062 317-379-0184
	DRAWN BY: AJP		

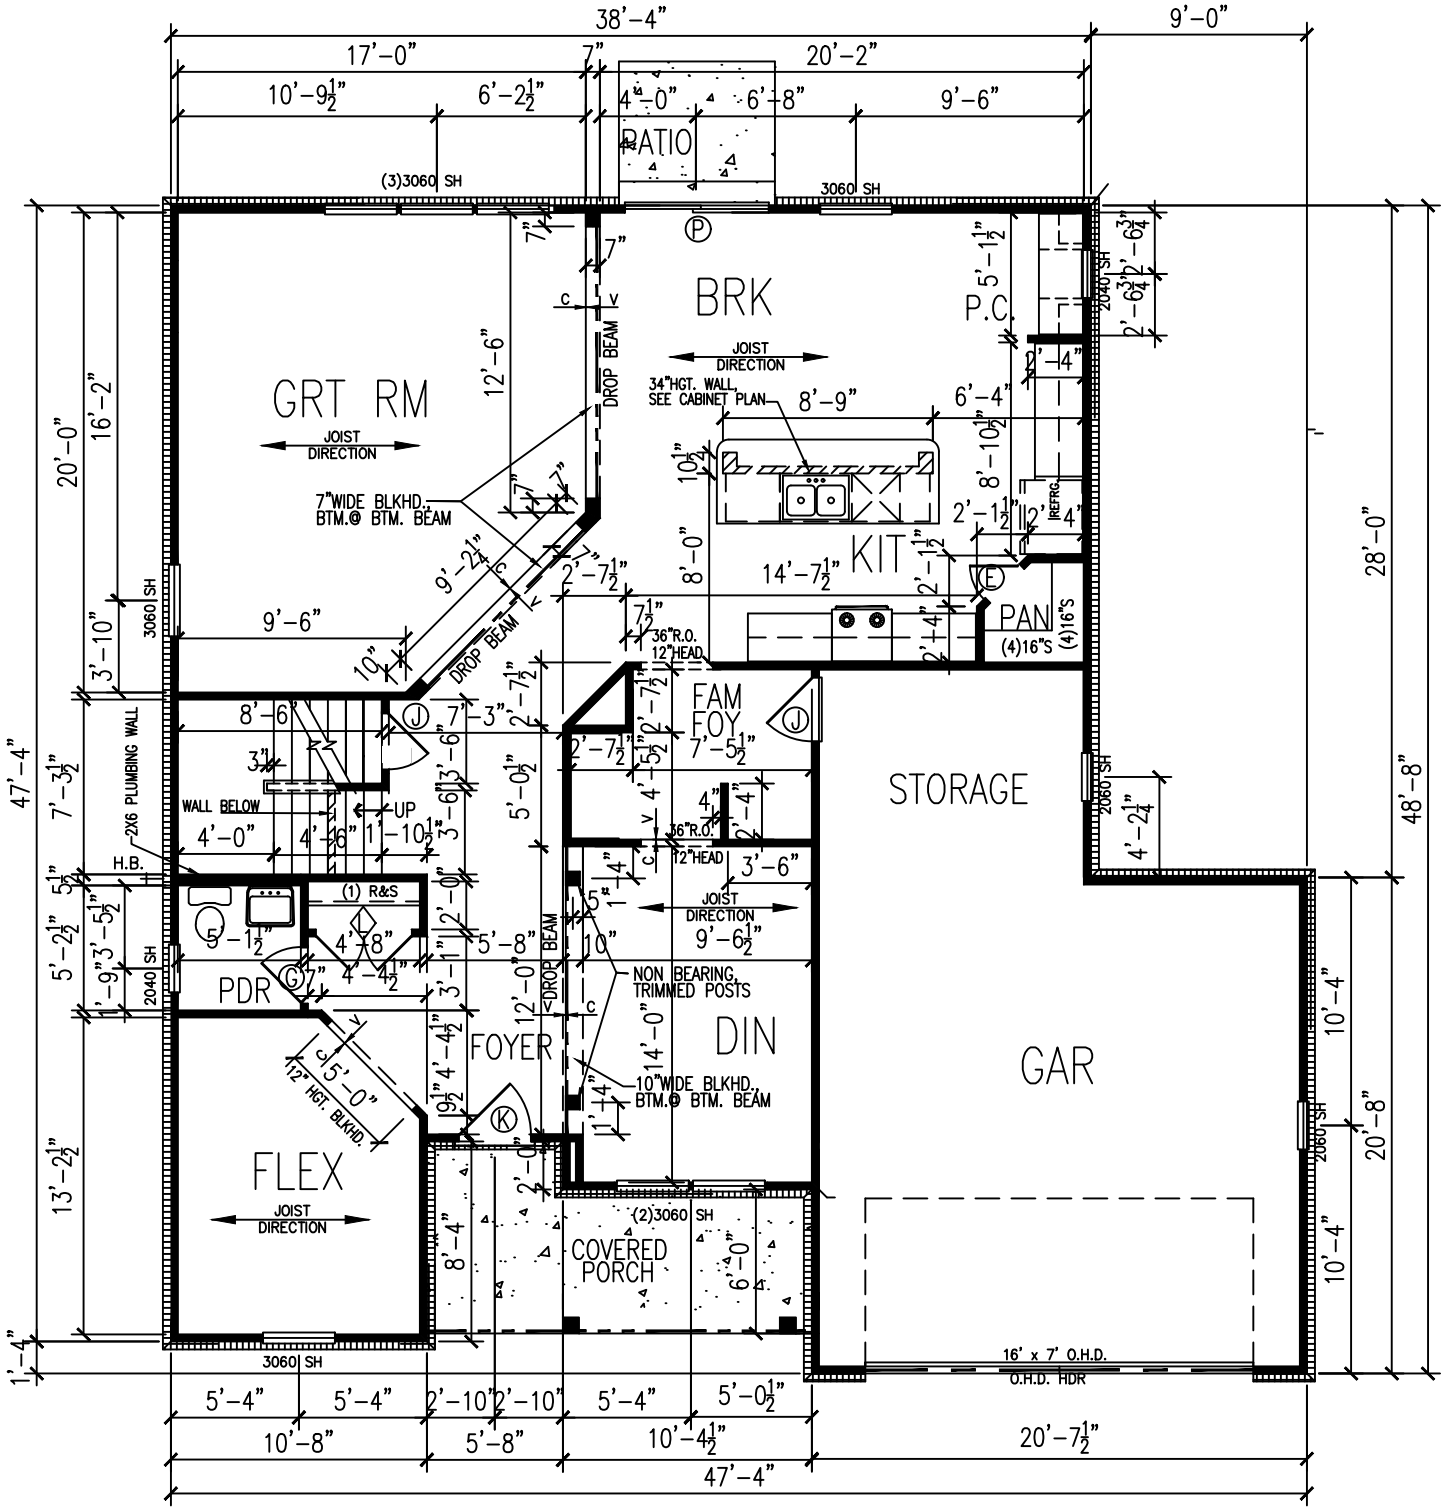

FIRST FLOOR PLAN

SCALE: 1/8"=1'-0"

SHEET NO.:	DATE:		
8	2/4/19	EXCLUSIVES MASTER	Pyatt Builders Noblesville, IN 46062 317-379-0184
	DRAWN BY: BEAN	EX 2699	

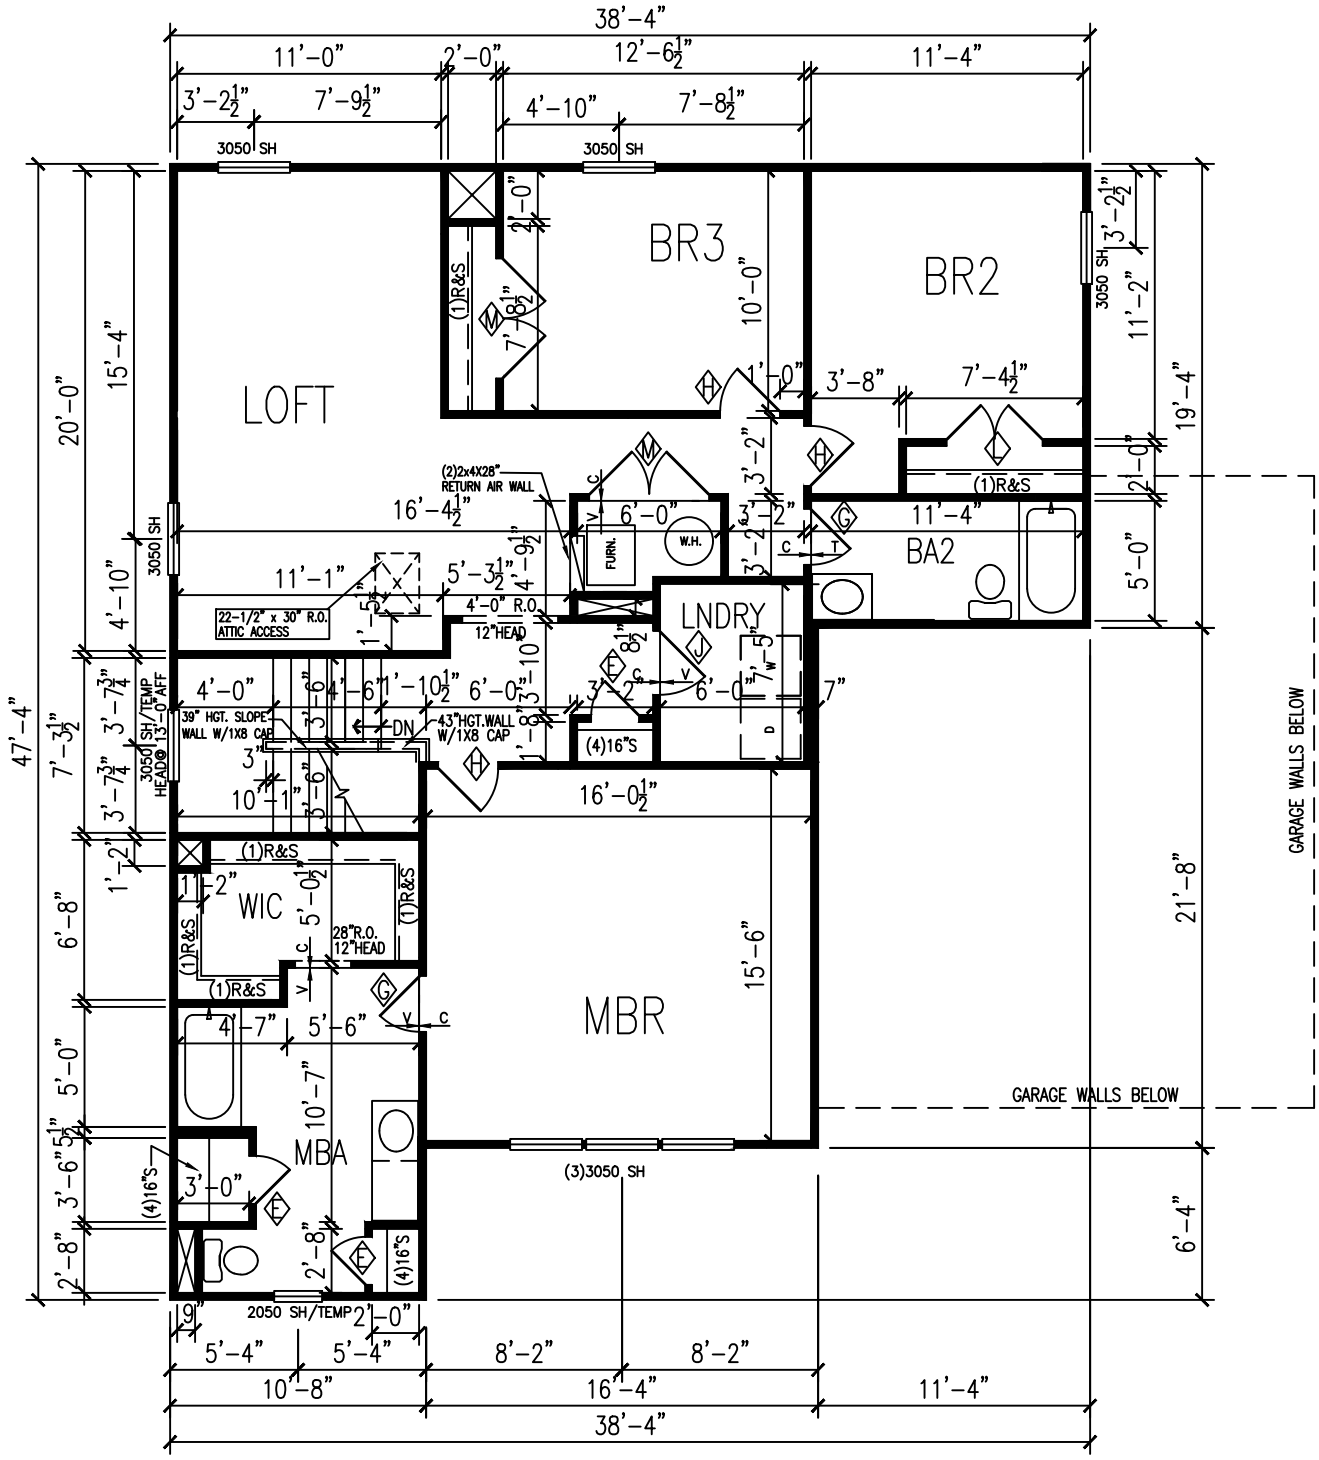

SECOND FLOOR PLAN

SCALE: 1/8"=1'-0"

SHEET NO.:	DATE:		
9	2/4/19	EXCLUSIVES MASTER	Pyatt Builders Noblesville, IN 46062 317-379-0184
	DRAWN BY: BEAN	EX 2699	

FRONT ELEVATION

SCALE: 1/8"=1'-0"

ELEVATION 1

12" RAKE & GUTTER OVERHANG
HARDIE PLANK SIDING
DIMENSIONAL SHINGLES
36" HGT. BRICK WAINSCOT

EXCLUSIVES EDC2699

SHEET NO.:	DATE:		
1a	4/21/22	ENCLAVE at Deer Crossing	Pyatt Builders Noblesville, IN 46062 317-379-0184
	DRAWN BY: AJP	EX 2699	

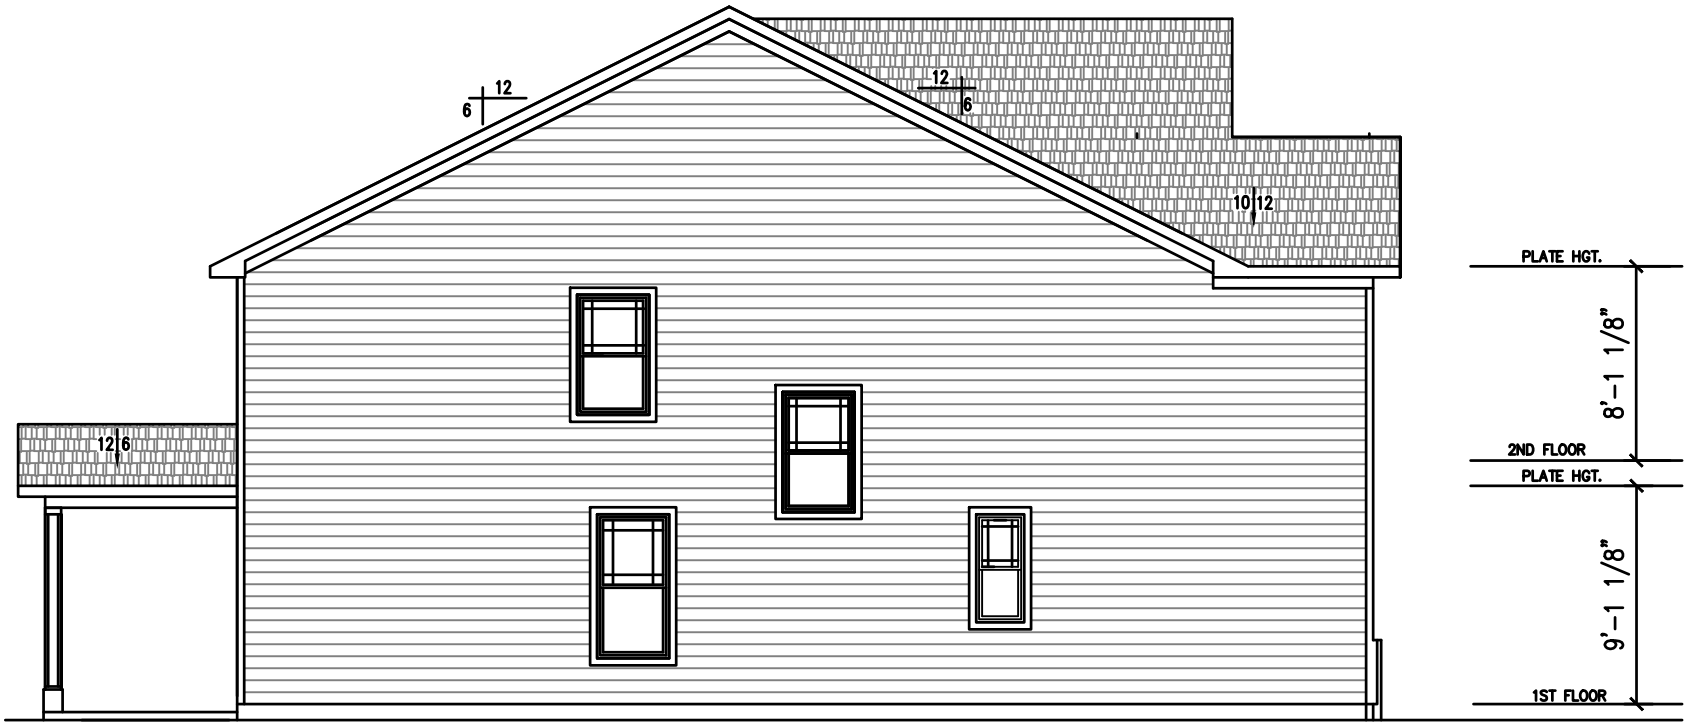

LEFT SIDE ELEVATION

SCALE: 1/8"=1'-0"

ELEVATION I

12" RAKE & GUTTER OVERHANG
HARDIE PLANK SIDING
DIMENSIONAL SHINGLES

Pyatt Builders
Noblesville, IN 46062
317-379-0184

ENCLAVE at Deer Crossing

EX 2699

DATE: 4/21/22

DRAWN BY: AJP

SHEET NO.: 1b

REAR ELEVATION

SCALE: 1/8"=1'-0"

ELEVATION 1

12" RAKE & GUTTER OVERHANG
HARDIE PLANK SIDING
DIMENSIONAL SHINGLES

Pyatt Builders
Noblesville, IN 46062
317-379-0184

ENCLAVE at Deer Crossing

EX 2699

SHEET NO.: 1C

DATE: 4/21/22

DRAWN BY: AJP

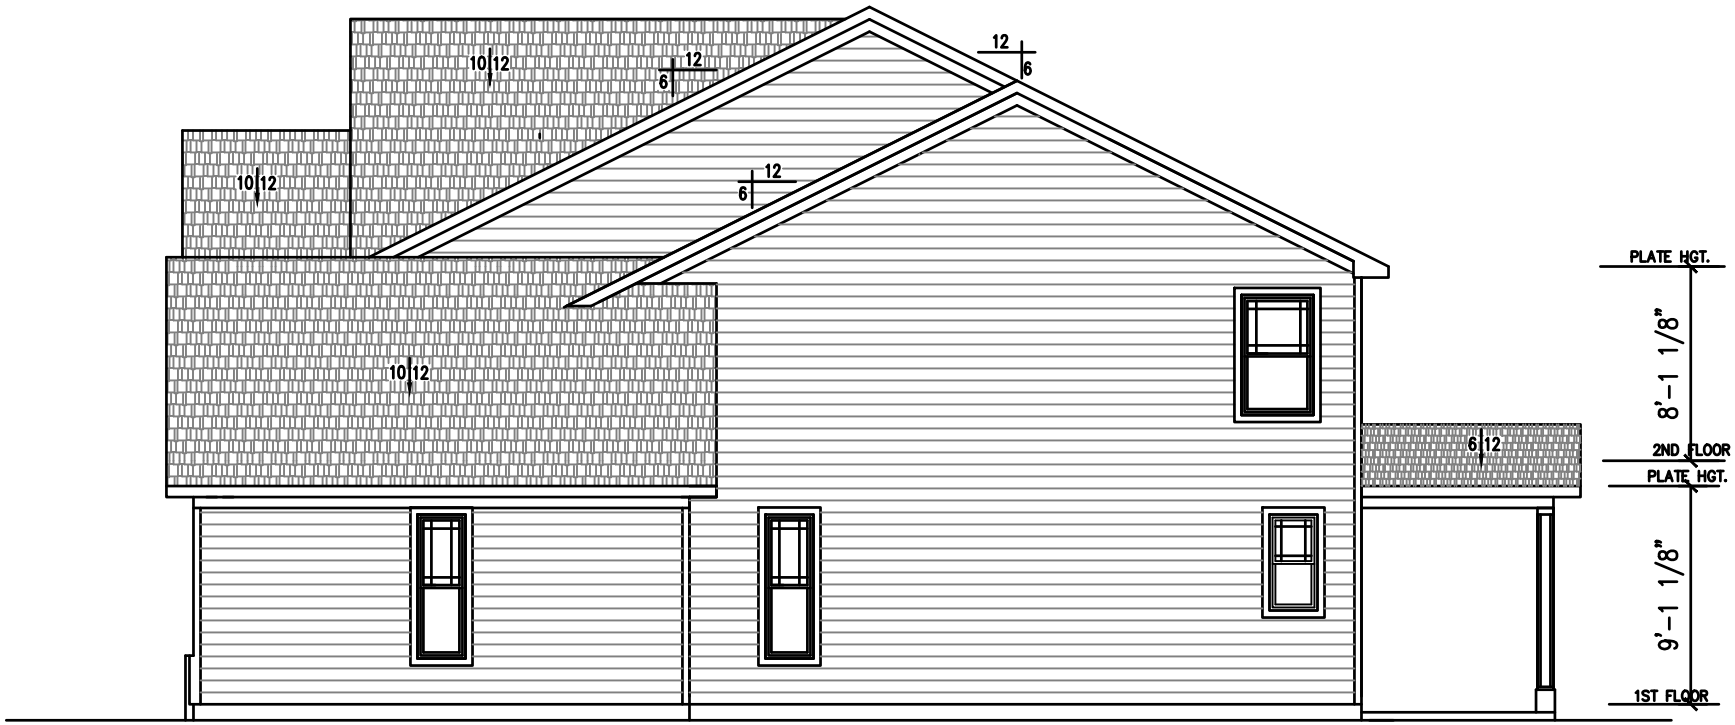

RIGHT SIDE ELEVATION

SCALE: 1/8"=1'-0"

ELEVATION I

12" RAKE & GUTTER OVERHANG
HARDIE PLANK SIDING
DIMENSIONAL SHINGLES

Pyatt Builders
Noblesville, IN 46062
317-379-0184

ENCLAVE at Deer Crossing

EX 2699

SHEET NO.: 1d

DATE: 4/21/22

DRAWN BY: AJP

FRONT ELEVATION

SCALE: 1/8"=1'-0"

ELEVATION 2

12" RAKE & GUTTER OVERHANG
HARDIE PLANK SIDING
DIMENSIONAL SHINGLES
*3' HGT BRICK WAINSCOT *

EXCLUSIVES EDC2699

SHEET NO.:	DATE:		
2a	4/21/22	ENCLAVE at Deer Crossing	Pyatt Builders Noblesville, IN 46062 317-379-0184
	DRAWN BY: AJP	EX 2699	

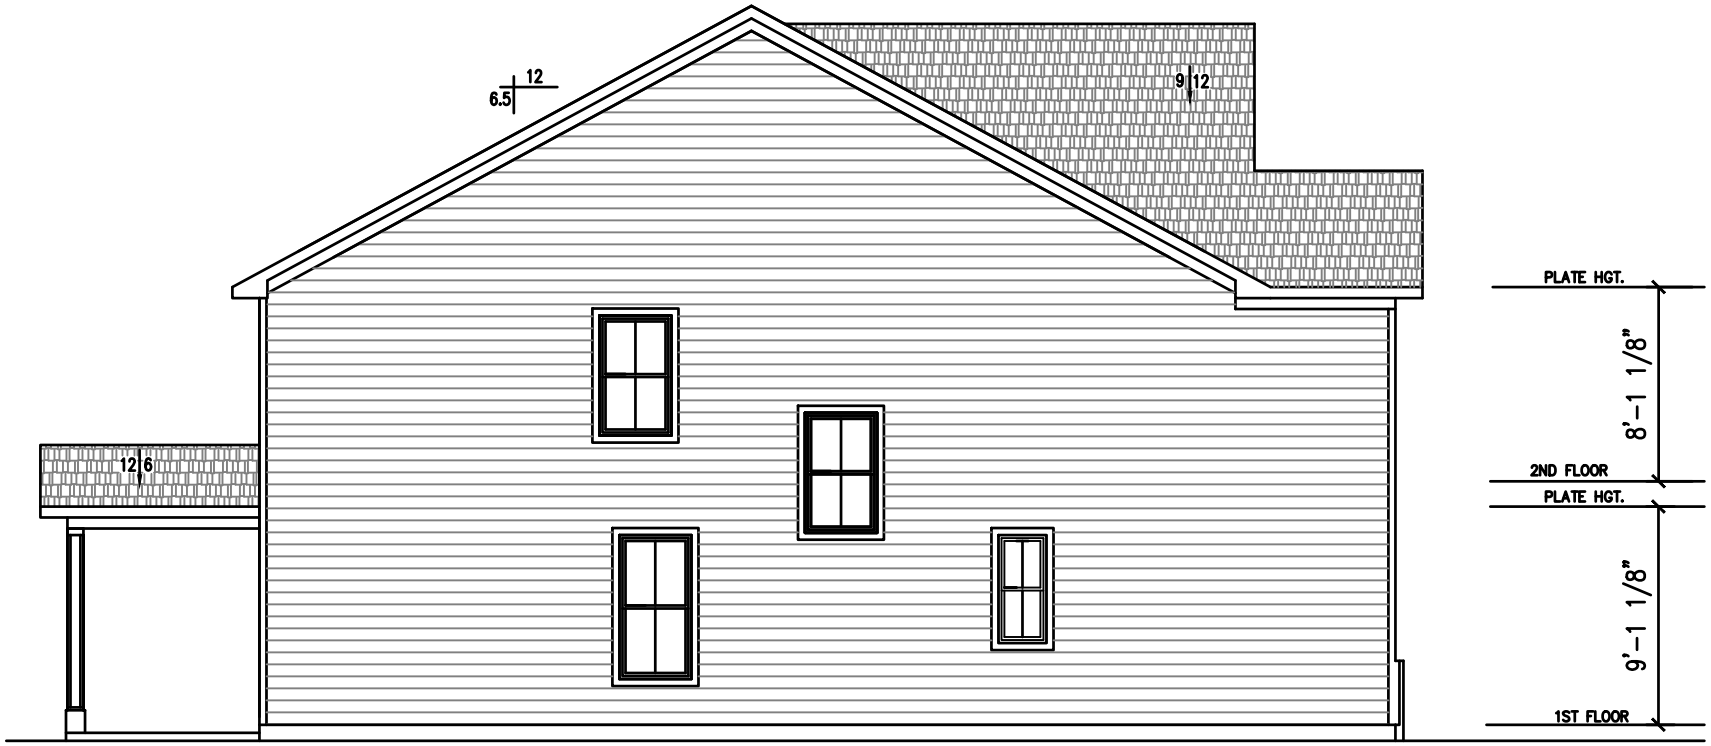

LEFT SIDE ELEVATION

SCALE: 1/8"=1'-0"

ELEVATION 2

12" RAKE & GUTTER OVERHANG
HARDIE PLANK SIDING
DIMENSIONAL SHINGLES

Pyatt Builders
Noblesville, IN 46062
317-379-0184

ENCLAVE at Deer Crossing

EX 2699

DATE: 4/21/22

DRAWN BY: AJP

SHEET NO.: 2b

REAR ELEVATION

SCALE: 1/8"=1'-0"

ELEVATION 2

12" RAKE & GUTTER OVERHANG
HARDIE PLANK SIDING
DIMENSIONAL SHINGLES

Pyatt Builders
Noblesville, IN 46062
317-379-0184

ENCLAVE at Deer Crossing

EX 2699

DATE: 4/21/22

DRAWN BY: AJP

SHEET NO.: 2C

RIGHT SIDE ELEVATION

SCALE: 1/8"=1'-0"

ELEVATION 2

12" RAKE & GUTTER OVERHANG
HARDIE PLANK SIDING
DIMENSIONAL SHINGLES

Pyatt Builders
Noblesville, IN 46062
317-379-0184

ENCLAVE at Deer Crossing

EX 2699

DATE: 4/21/22

DRAWN BY: AJP

SHEET NO.: 2d

FRONT ELEVATION

SCALE: 1/8"=1'-0"

ELEVATION 3

12" RAKE & GUTTER OVERHANG
HARDIE PLANK SIDING
DIMENSIONAL SHINGLES
3 COURSE. BRICK WATER TABLE

EXCLUSIVES EDC2699

SHEET NO.:	DATE:		
3a	4/21/22	ENCLAVE at Deer Crossing	Pyatt Builders Noblesville, IN 46062 317-379-0184
	DRAWN BY: AJP	EX 2699	

LEFT SIDE ELEVATION

SCALE: 1/8"=1'-0"

ELEVATION 3

12" RAKE & GUTTER OVERHANG
HARDIE PLANK SIDING
DIMENSIONAL SHINGLES

Pyatt Builders
Noblesville, IN 46062
317-379-0184

ENCLAVE at Deer Crossing

EX 2699

SHEET NO.: 3b
DATE: 4/21/22
DRAWN BY: AJP

REAR ELEVATION

SCALE: 1/8"=1'-0"

ELEVATION 3

12" RAKE & GUTTER OVERHANG
HARDIE PLANK SIDING
DIMENSIONAL SHINGLES

Pyatt Builders
Noblesville, IN 46062
317-379-0184

ENCLAVE at Deer Crossing

EX 2699

DATE: 4/21/22

DRAWN BY: AJP

SHEET NO.: 3C

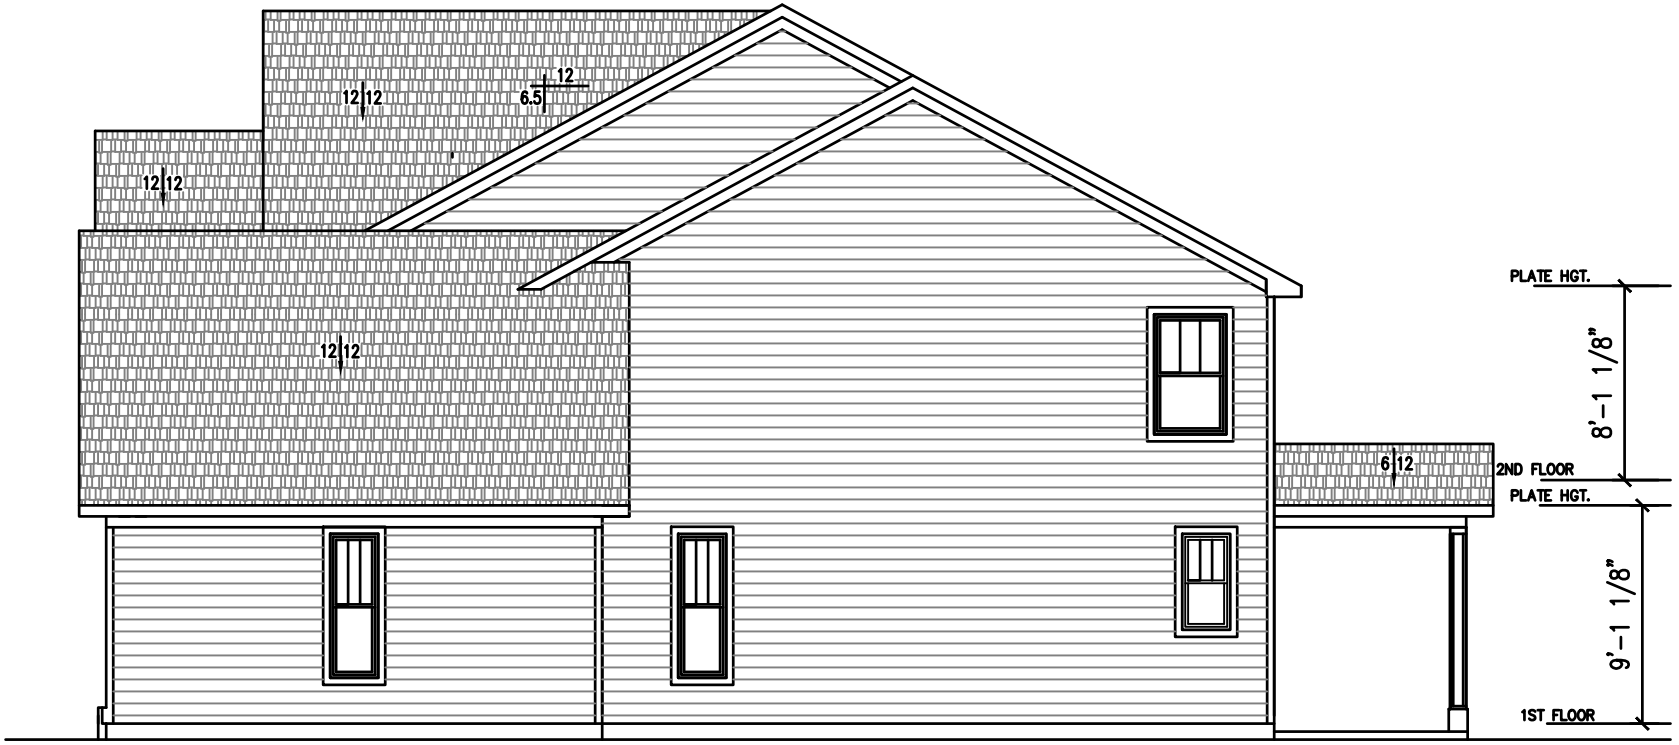

RIGHT SIDE ELEVATION

SCALE: 1/8"=1'-0"

ELEVATION 3

12" RAKE & GUTTER OVERHANG
HARDIE PLANK SIDING
DIMENSIONAL SHINGLES

Pyatt Builders
Noblesville, IN 46062
317-379-0184

ENCLAVE at Deer Crossing

EX 2699

DATE: 4/21/22

DRAWN BY: AJP

SHEET NO.: 3d

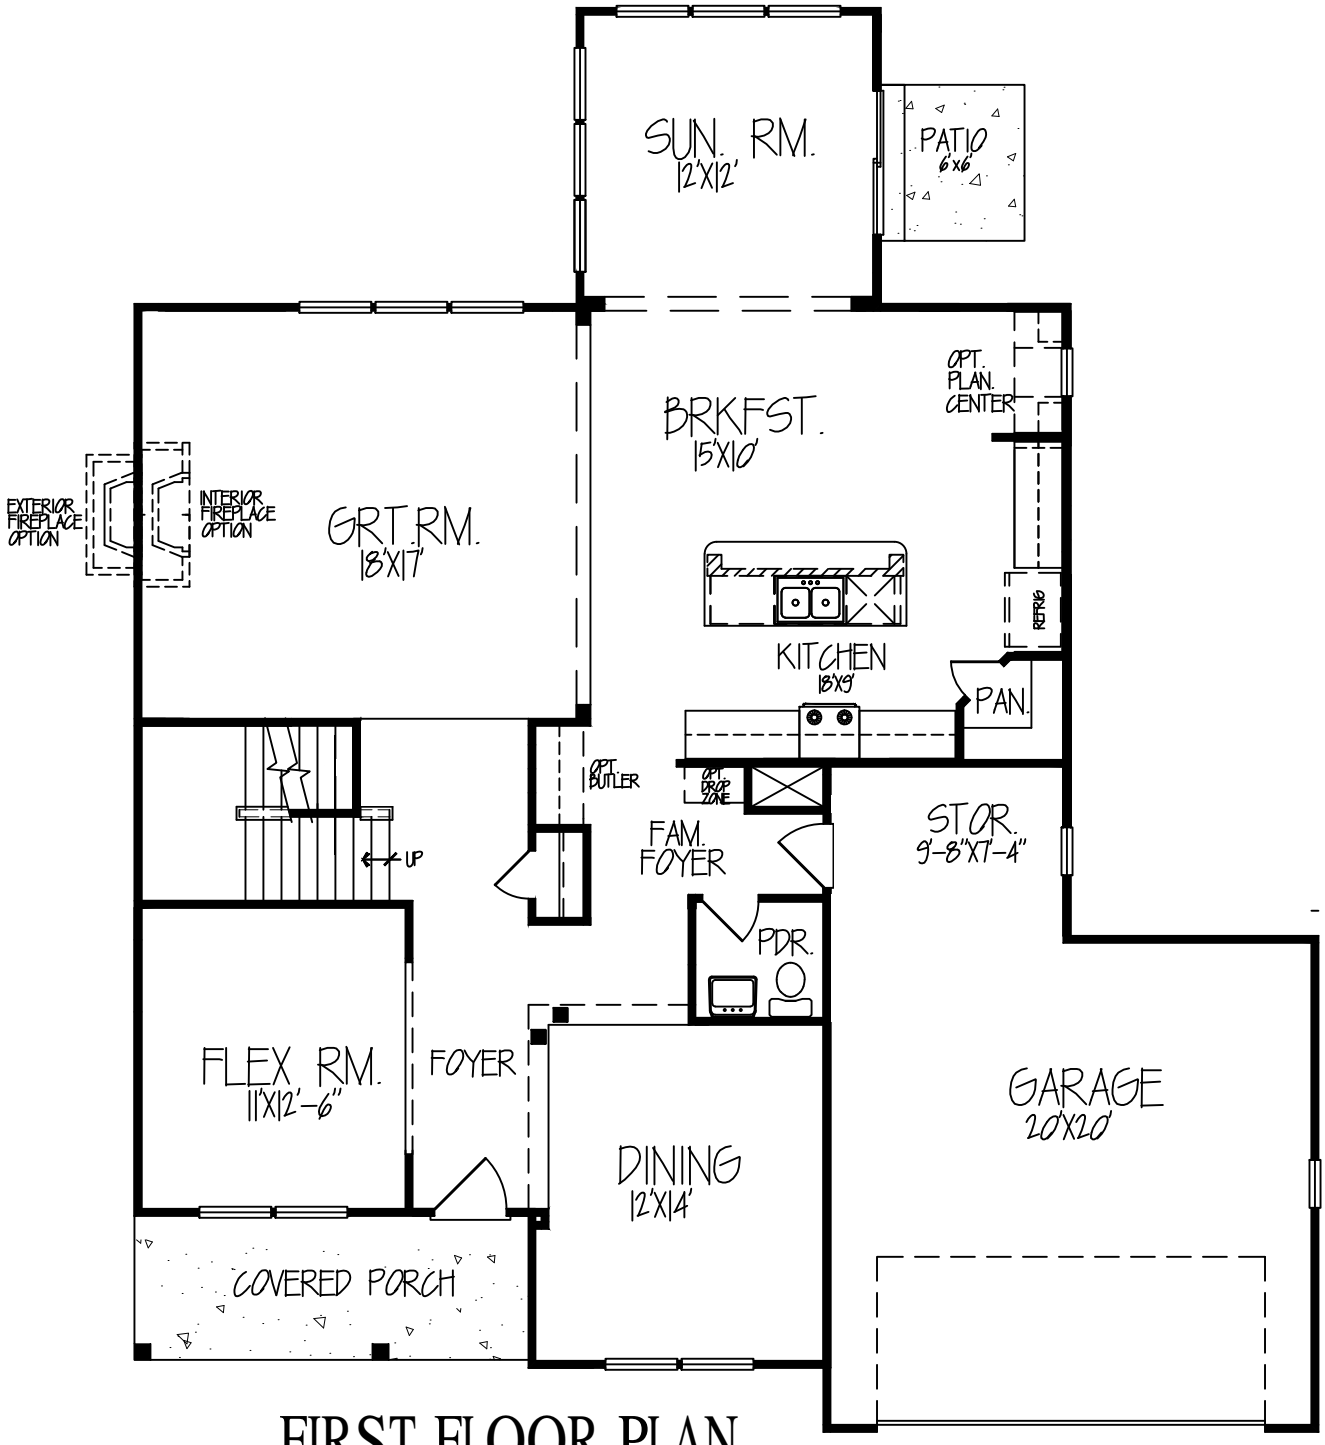

FIRST FLOOR PLAN

49'-4" x 61'-8" 1,526 S.F.

TOTAL AREA = 2,831 S.F.

EXCLUSIVES 2831

SHEET NO.:	DATE:		
1	4/29/2022	EXCLUSIVES EDC2831	Pyatt Builders
	DRAWN BY: AJP	EX 2831	Noblesville, IN 46062
			317-379-0184

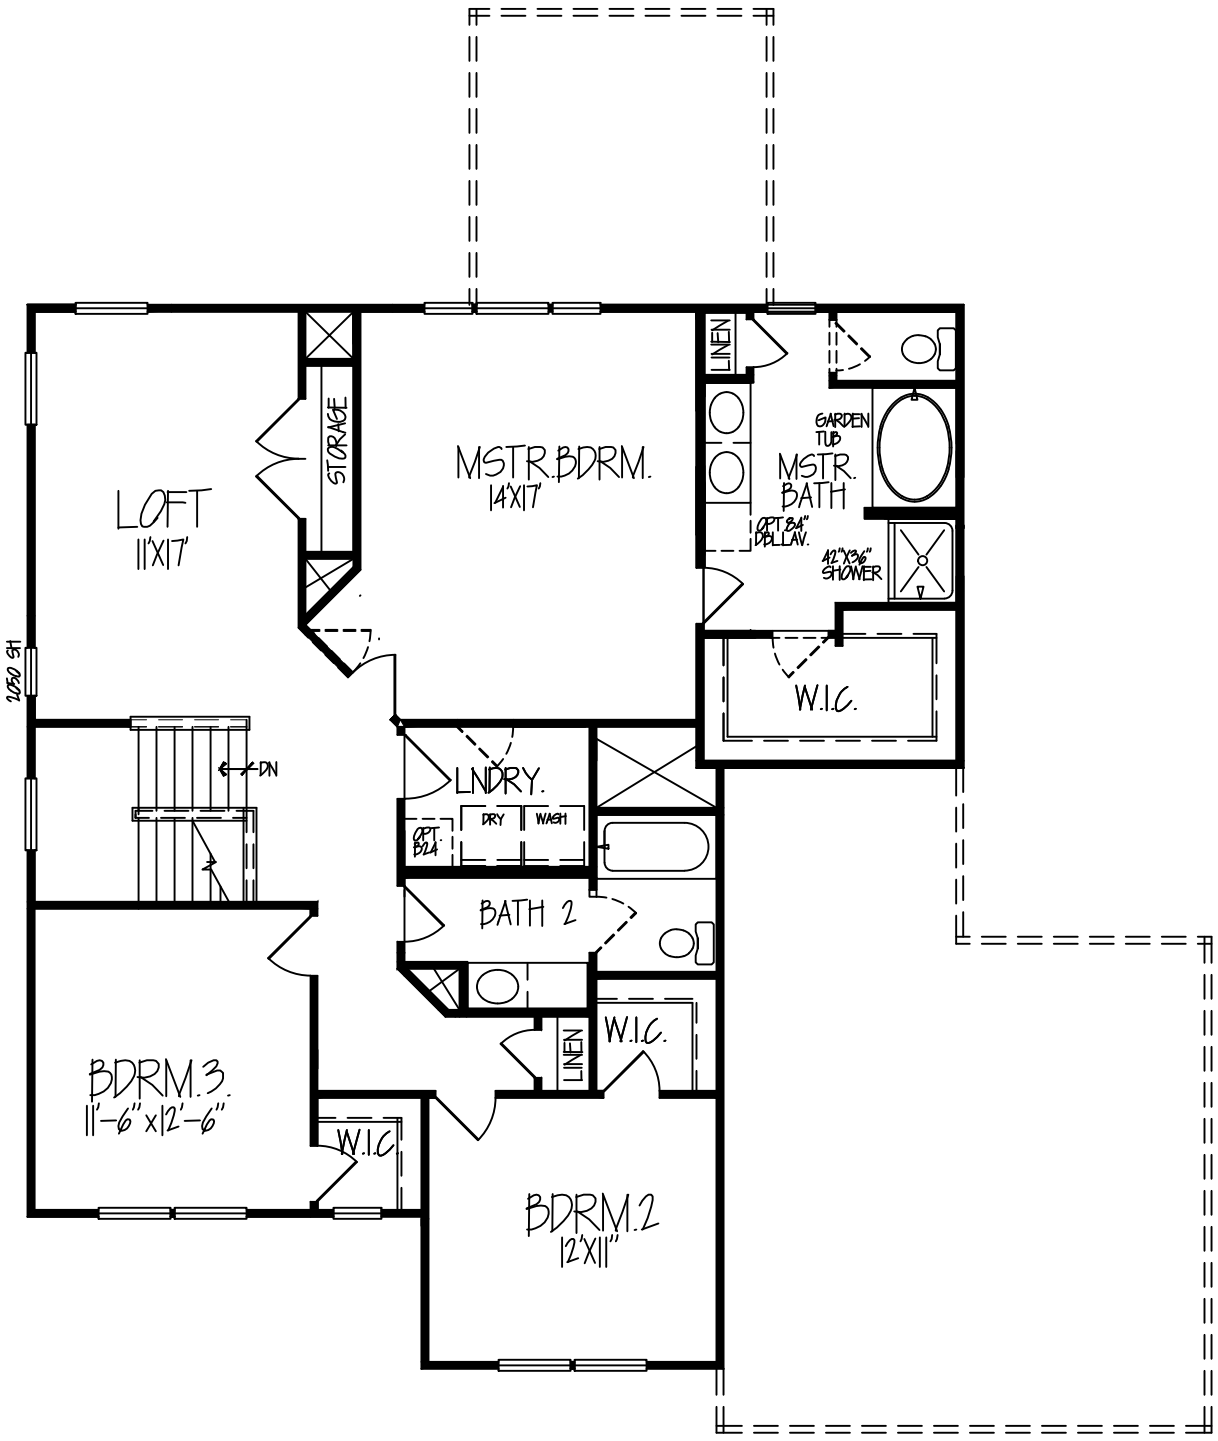

SECOND FLOOR PLAN

3 BDRM./ LOFT 1,305 S.F.

EXCLUSIVES 2831

SHEET NO.:	DATE:		
2	4/29/2022	EXCLUSIVES EDC2831	Pyatt Builders Noblesville, IN 46062 317-379-0184
	DRAWN BY: AJP	EX 2831	

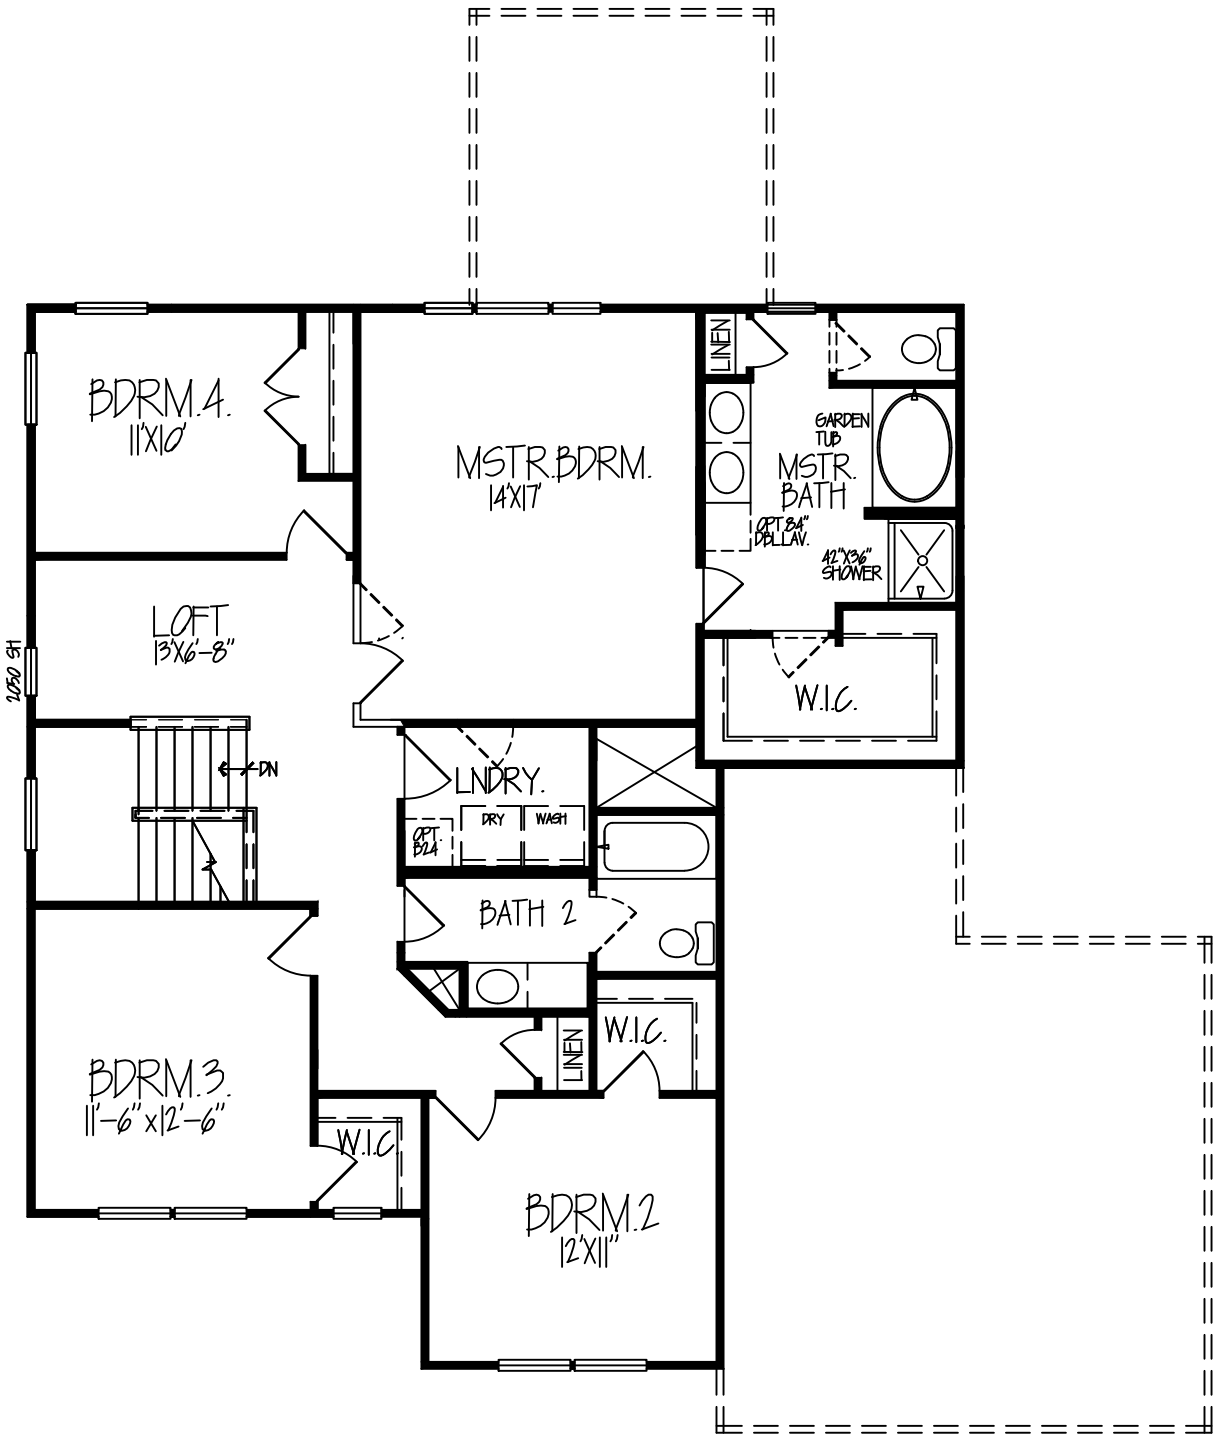

SECOND FLOOR PLAN

4 BDRM./ LOFT 1,305 S.F.

EXCLUSIVES 2831

SHEET NO.:	DATE:		
3	4/29/2022	EXCLUSIVES EDC2831	Pyatt Builders Noblesville, IN 46062 317-379-0184
	DRAWN BY: AJP	EX 2831	

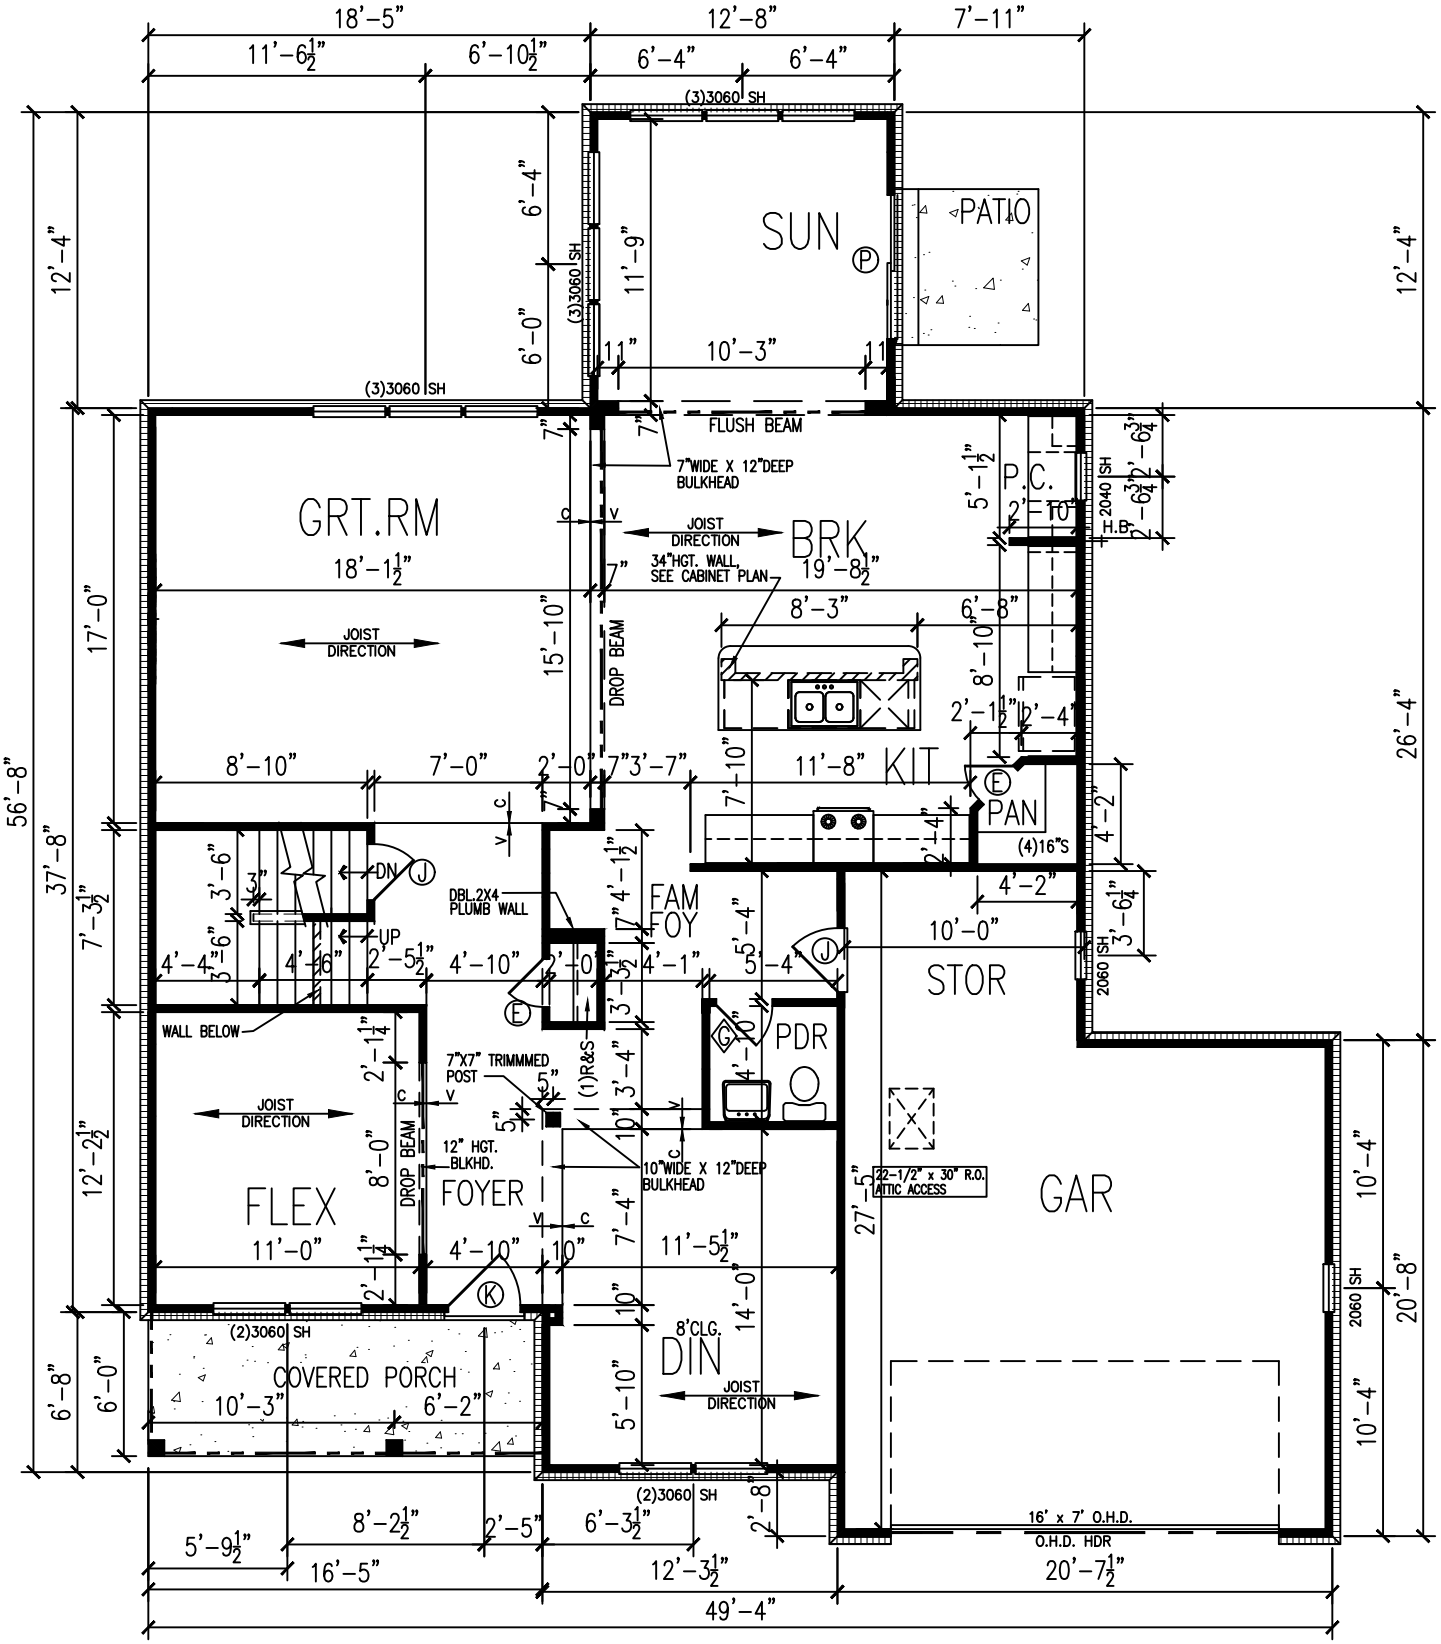

FIRST FLOOR PLAN

SCALE: 1/8"=1'-0"

SHEET NO.:	DATE:		
7	2/4/19	EXCLUSIVES MASTER	Pyatt Builders Noblesville, IN 46062 317-379-0184
	DRAWN BY: BEAN	EX 2831	

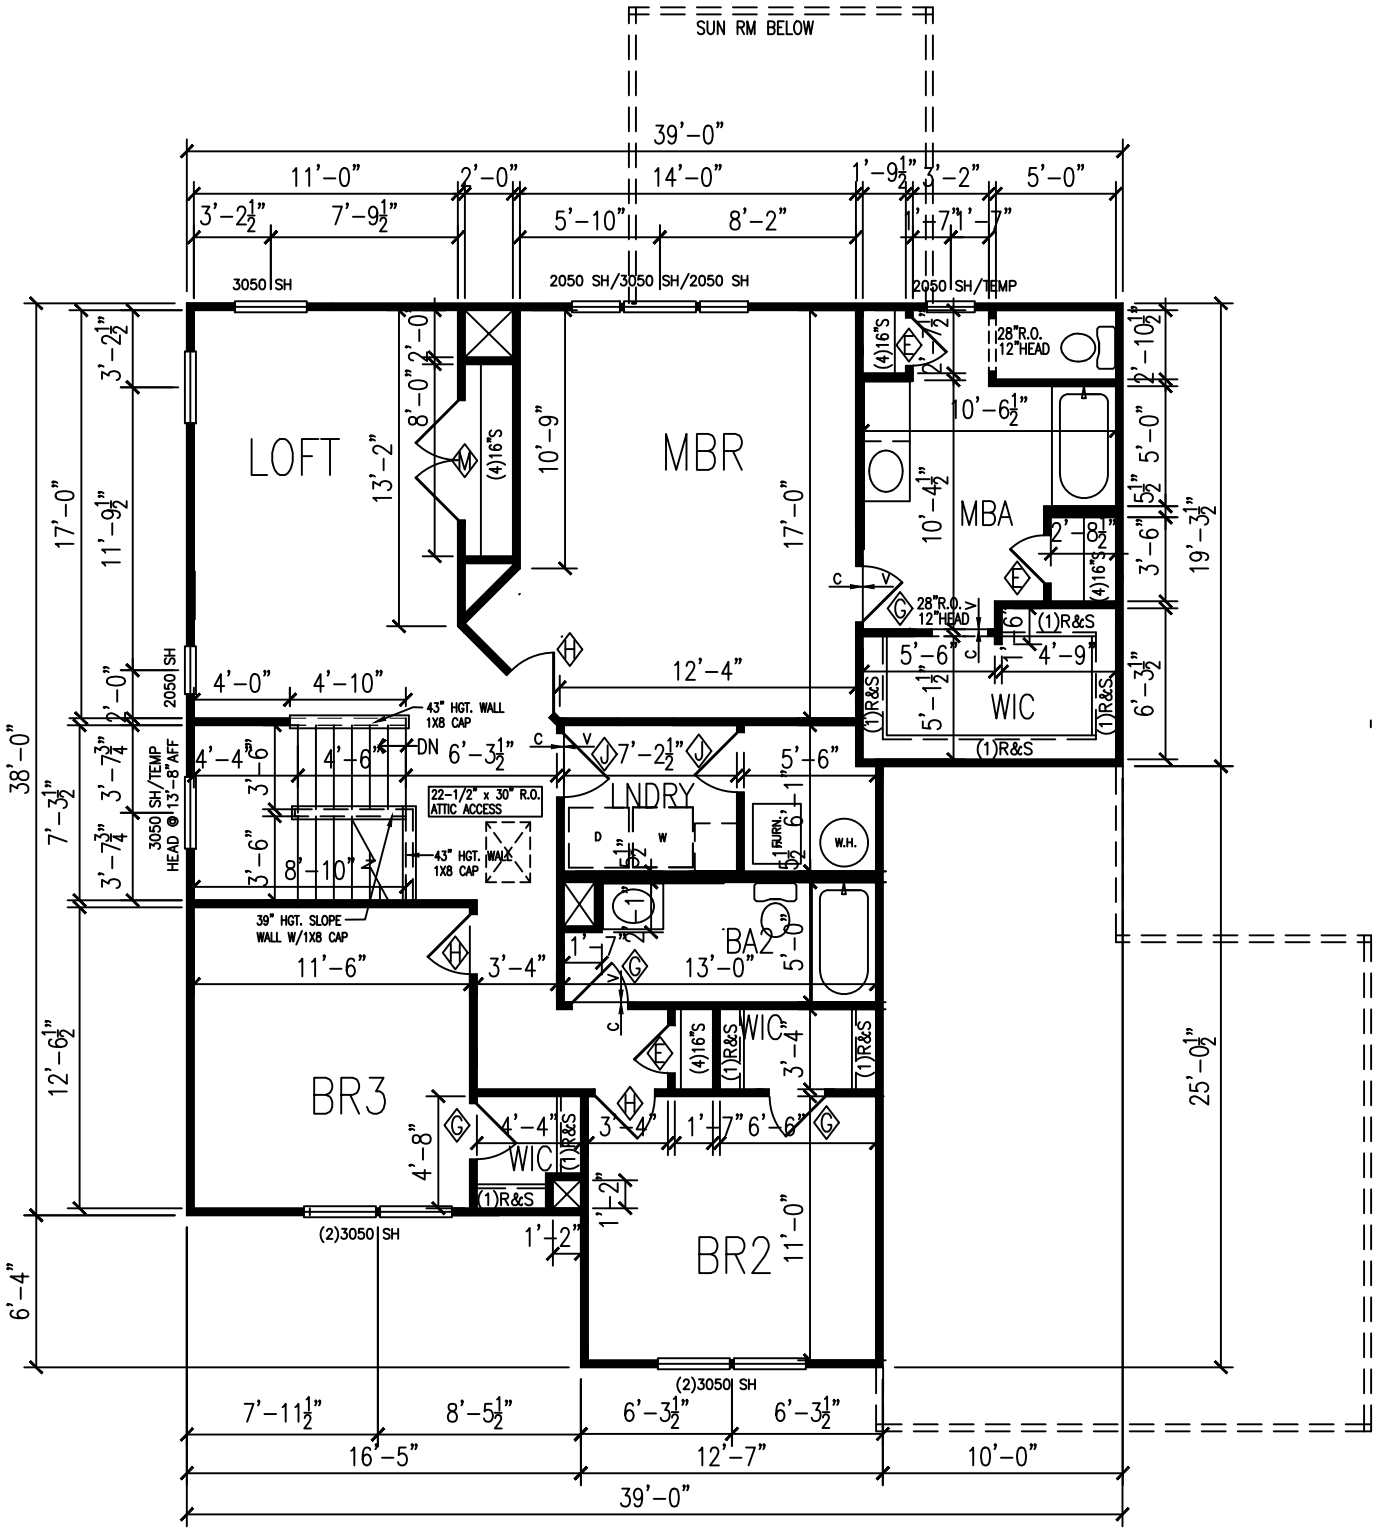

SECOND FLOOR PLAN—3BR

SCALE: 1/8"=1'-0"

SHEET NO.:	DATE:		
8	2/4/19	EXCLUSIVES MASTER	Pyatt Builders Noblesville, IN 46062 317-379-0184
	DRAWN BY: BEAN	EX 2831	

FRONT ELEVATION

SCALE: 1/8"=1'-0"

ELEVATION 1

12" RAKE & GUTTER OVERHANG
HARDIE PLANK SIDING
DIMENSIONAL SHINGLES
36" HGT. BRICK WAINSCOT

EXCLUSIVES EDC2831

SHEET NO.:	DATE:		
1a	4/29/22	ENCLAVE at Deer Crossing	Pyatt Builders Noblesville, IN 46062 317-379-0184
	DRAWN BY: AJP	EX 2831	

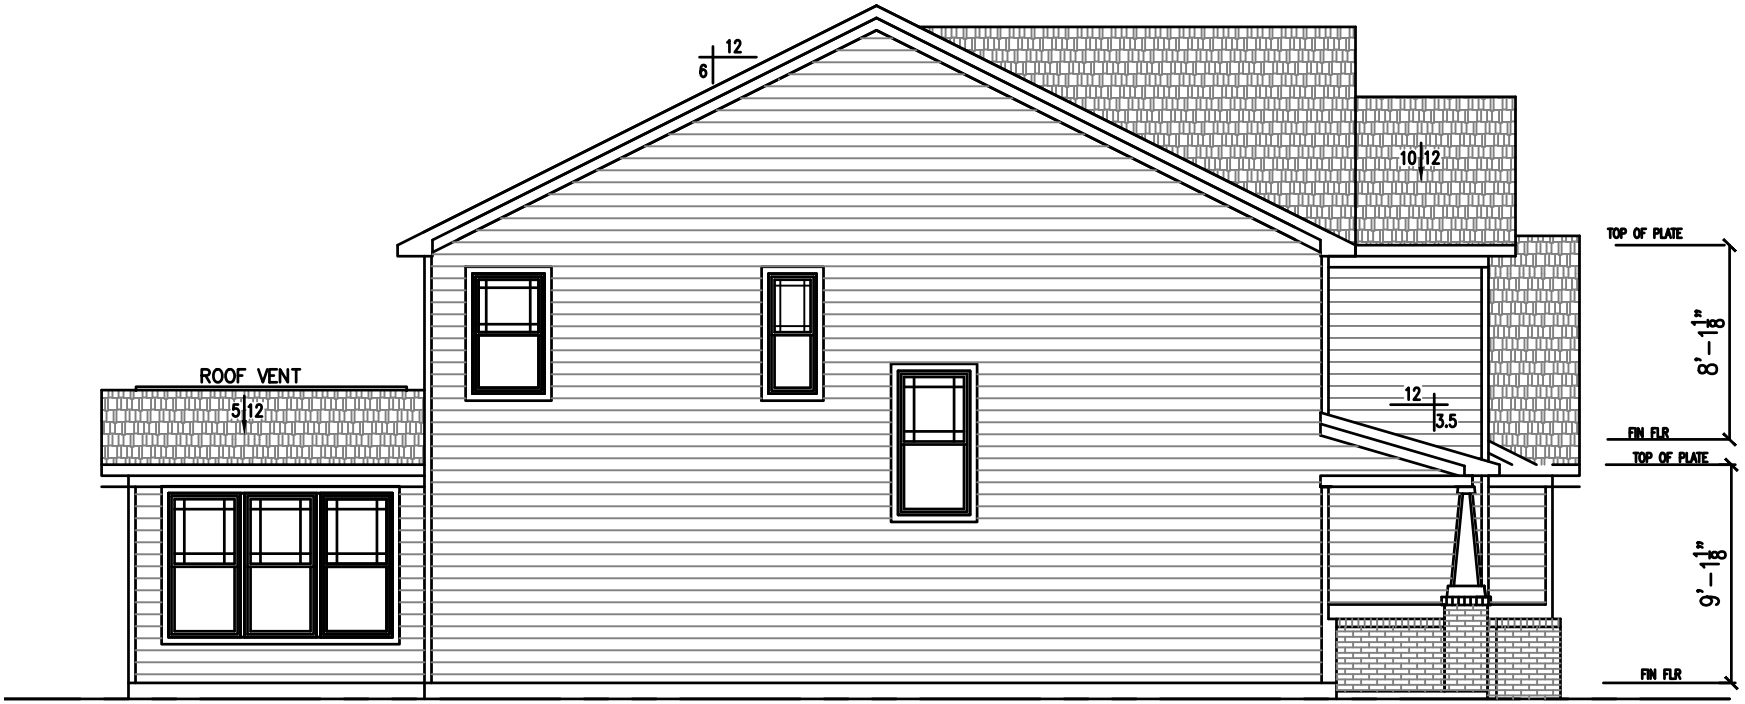

LEFT SIDE ELEVATION

SCALE: 1/8"=1'-0"

ELEVATION 1

12" RAKE & GUTTER OVERHANG
HARDIE PLANK SIDING
DIMENSIONAL SHINGLES
36" HGT. BRICK WAINSCOT

Pyatt Builders
Noblesville, IN 46062
317-379-0184

ENCLAVE at Deer Crossing

EX 2831

SHEET NO.: 1b
DATE: 4/29/22
DRAWN BY: AJP

REAR ELEVATION

SCALE: 1/8"=1'-0"

ELEVATION 1

12" RAKE & GUTTER OVERHANG
HARDIE PLANK SIDING
DIMENSIONAL SHINGLES

Pyatt Builders
Noblesville, IN 46062
317-379-0184

ENCLAVE at Deer Crossing

EX 2831

DATE: 4/29/22

DRAWN BY: AJP

SHEET NO.: 1C

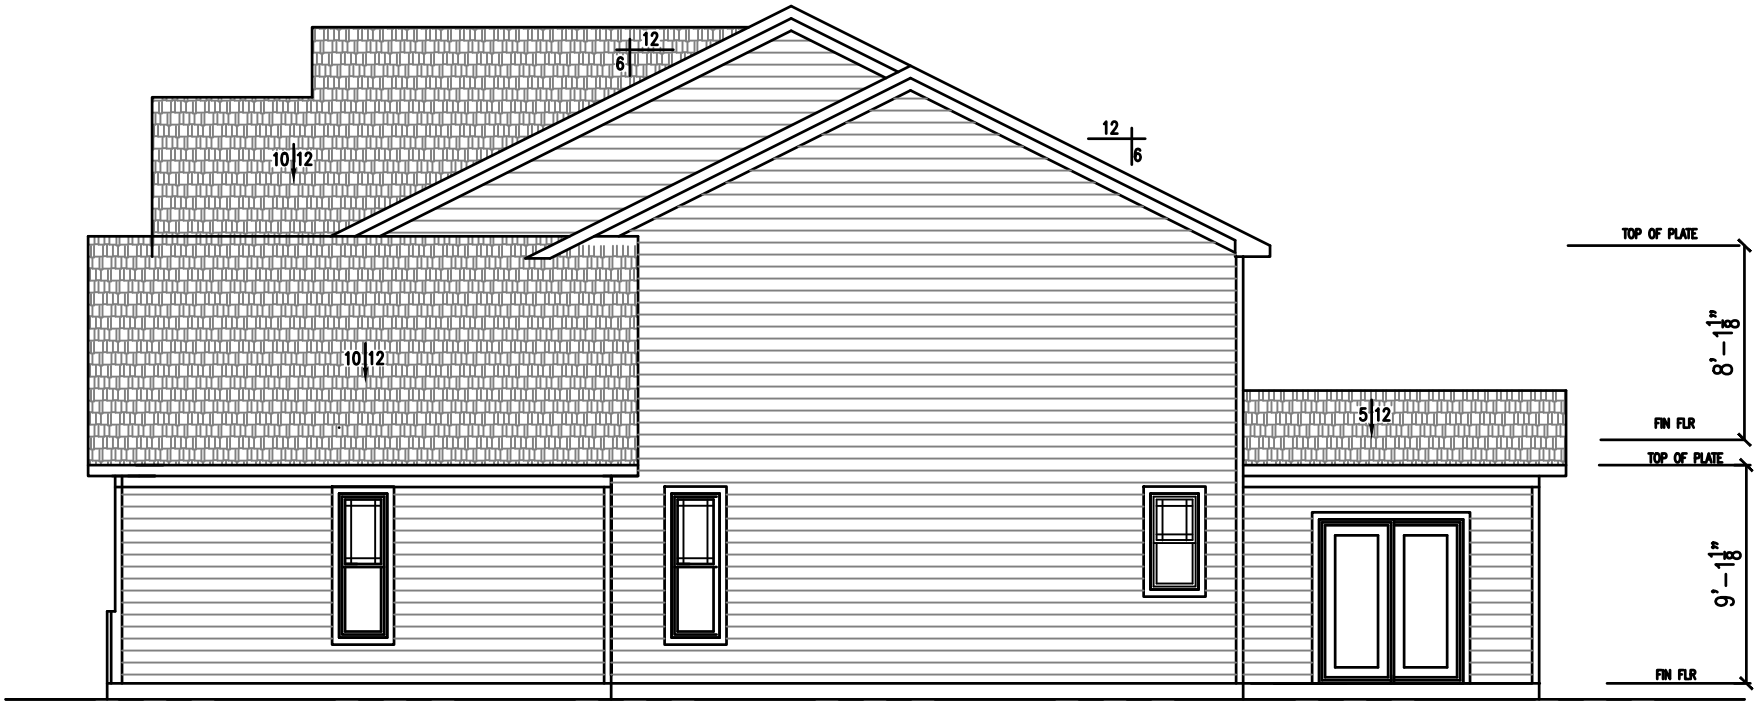

RIGHT SIDE ELEVATION

SCALE: 1/8"=1'-0"

ELEVATION I

12" RAKE & GUTTER OVERHANG
HARDIE PLANK SIDING
DIMENSIONAL SHINGLES

Pyatt Builders
Noblesville, IN 46062
317-379-0184

ENCLAVE at Deer Crossing

EX 2831

DATE: 4/29/22

DRAWN BY: AJP

SHEET NO.: 1d

FRONT ELEVATION

SCALE: 1/8"=1'-0"

ELEVATION 2

12" RAKE & GUTTER OVERHANG
HARDIE PLANK SIDING
DIMENSIONAL SHINGLES
36" HGT. BRICK WAINSCOT

EXCLUSIVES EDC2831

SHEET NO.:	DATE:		
2a	4/28/22	ENCLAVE at Deer Crossing	Pyatt Builders Noblesville, IN 46062 317-379-0184
	DRAWN BY: AJP	EX 2831	

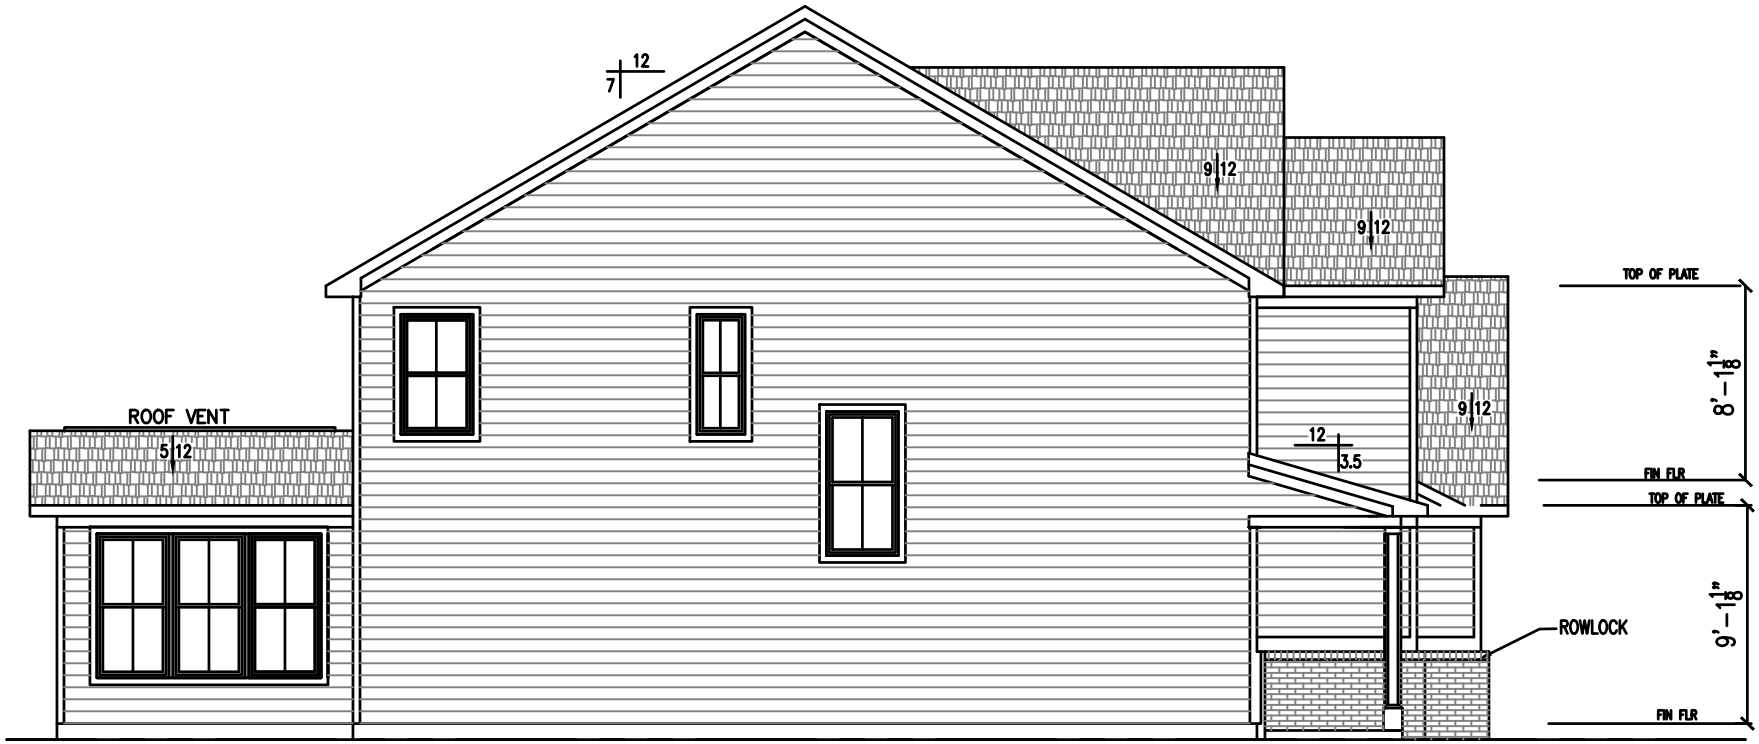

LEFT SIDE ELEVATION

SCALE: 1/8"=1'-0"

ELEVATION 2

12" RAKE & GUTTER OVERHANG
HARDIE PLANK SIDING
DIMENSIONAL SHINGLES
36" HGT. BRICK WAINSCOT

Pyatt Builders
Noblesville, IN 46062
317-379-0184

ENCLAVE at Deer Crossing

EX 2831

DATE: 4/28/22

DRAWN BY: AJP

SHEET NO.: 2b

REAR ELEVATION

SCALE: 1/8"=1'-0"

ELEVATION 2

12" RAKE & GUTTER OVERHANG
HARDIE PLANK SIDING
DIMENSIONAL SHINGLES

Pyatt Builders
Noblesville, IN 46062
317-379-0184

ENCLAVE at Deer Crossing

EX 2831

SHEET NO.: 2C

DATE: 4/28/22

DRAWN BY: AJP

RIGHT SIDE ELEVATION

SCALE: 1/8"=1'-0"

ELEVATION 2

12" RAKE & GUTTER OVERHANG
HARDIE PLANK SIDING
DIMENSIONAL SHINGLES

Pyatt Builders
Noblesville, IN 46062
317-379-0184

ENCLAVE at Deer Crossing

EX 2831

SHEET NO.: 2d

DATE: 4/28/22

DRAWN BY: AJP

FRONT ELEVATION

SCALE: 1/8"=1'-0"

ELEVATION 3

12" RAKE & GUTTER OVERHANG
HARDIE PLANK SIDING
DIMENSIONAL SHINGLES
3 COURSE BRICK WATER TABLE

EXCLUSIVES EDC2831

SHEET NO.:	DATE:		
3a	4/28/22	ENCALVE at Deer Crossing	Pyatt Builders
	DRAWN BY: AJP	EX 2831	Noblesville, IN 46062 317-379-0184

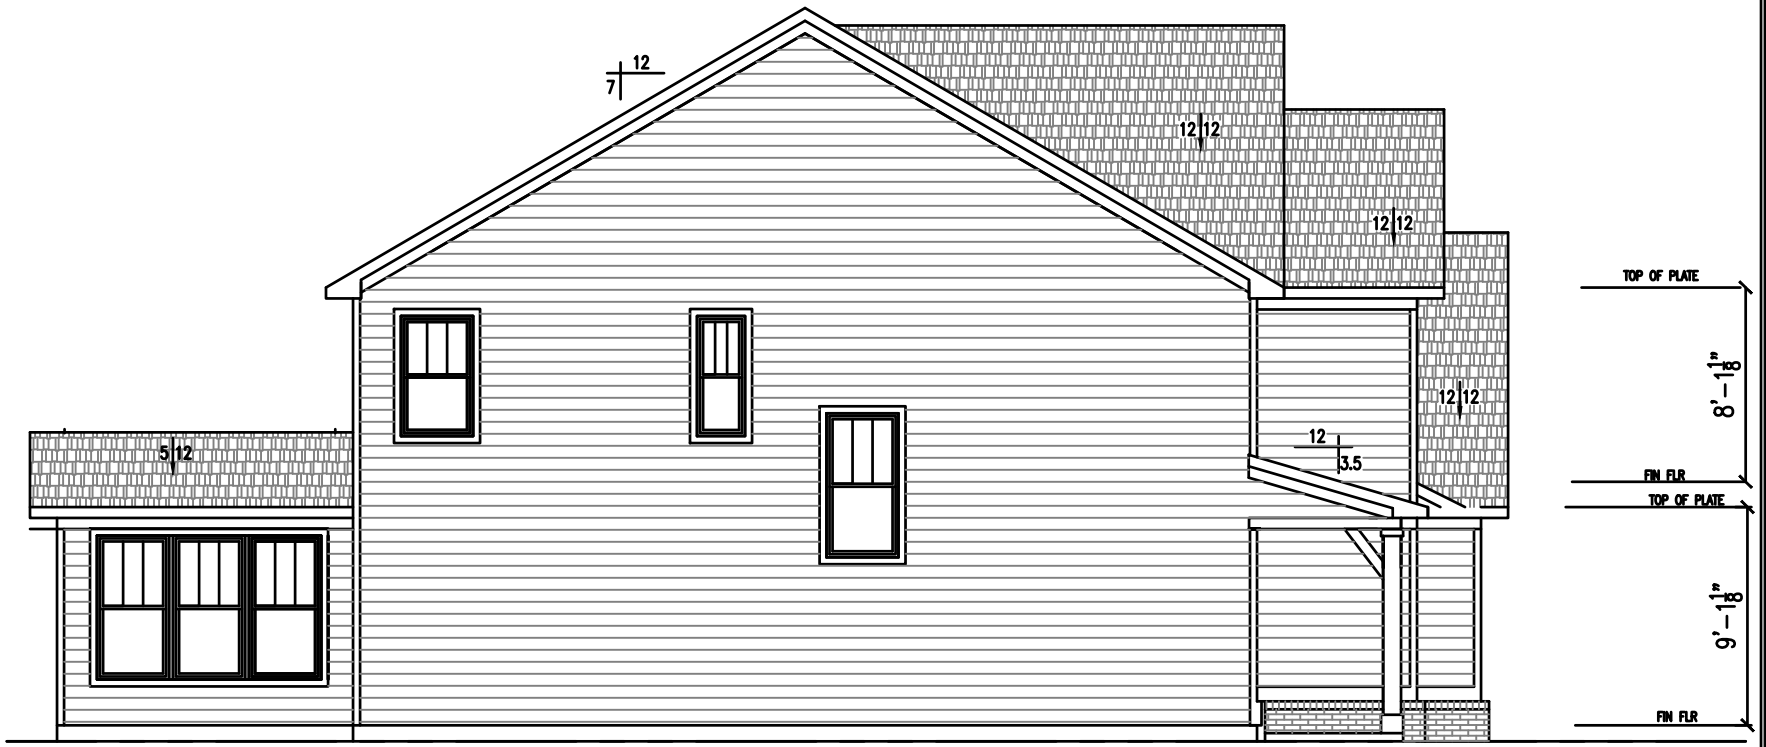

LEFT SIDE ELEVATION

SCALE: 1/8"=1'-0"

ELEVATION 3

12" RAKE & GUTTER OVERHANG
HARDIE PLANK SIDING
DIMENSIONAL SHINGLES
3 COURSE BRICK WATER TABLE

Pyatt Builders
Noblesville, IN 46062
317-379-0184

ENCLAVE at Deer Crossing

EX 2831

SHEET NO.: 3b
DATE: 4/28/22
DRAWN BY: AJP

REAR ELEVATION

SCALE: 1/8"=1'-0"

ELEVATION 3

12" RAKE & GUTTER OVERHANG
HARDIE PLANK SIDING
DIMENSIONAL SHINGLES

Pyatt Builders
Noblesville, IN 46062
317-379-0184

ENCLAVE at Deer Crossing

EX 2831

SHEET NO.: 3C

DATE: 4/28/22

DRAWN BY: AJP

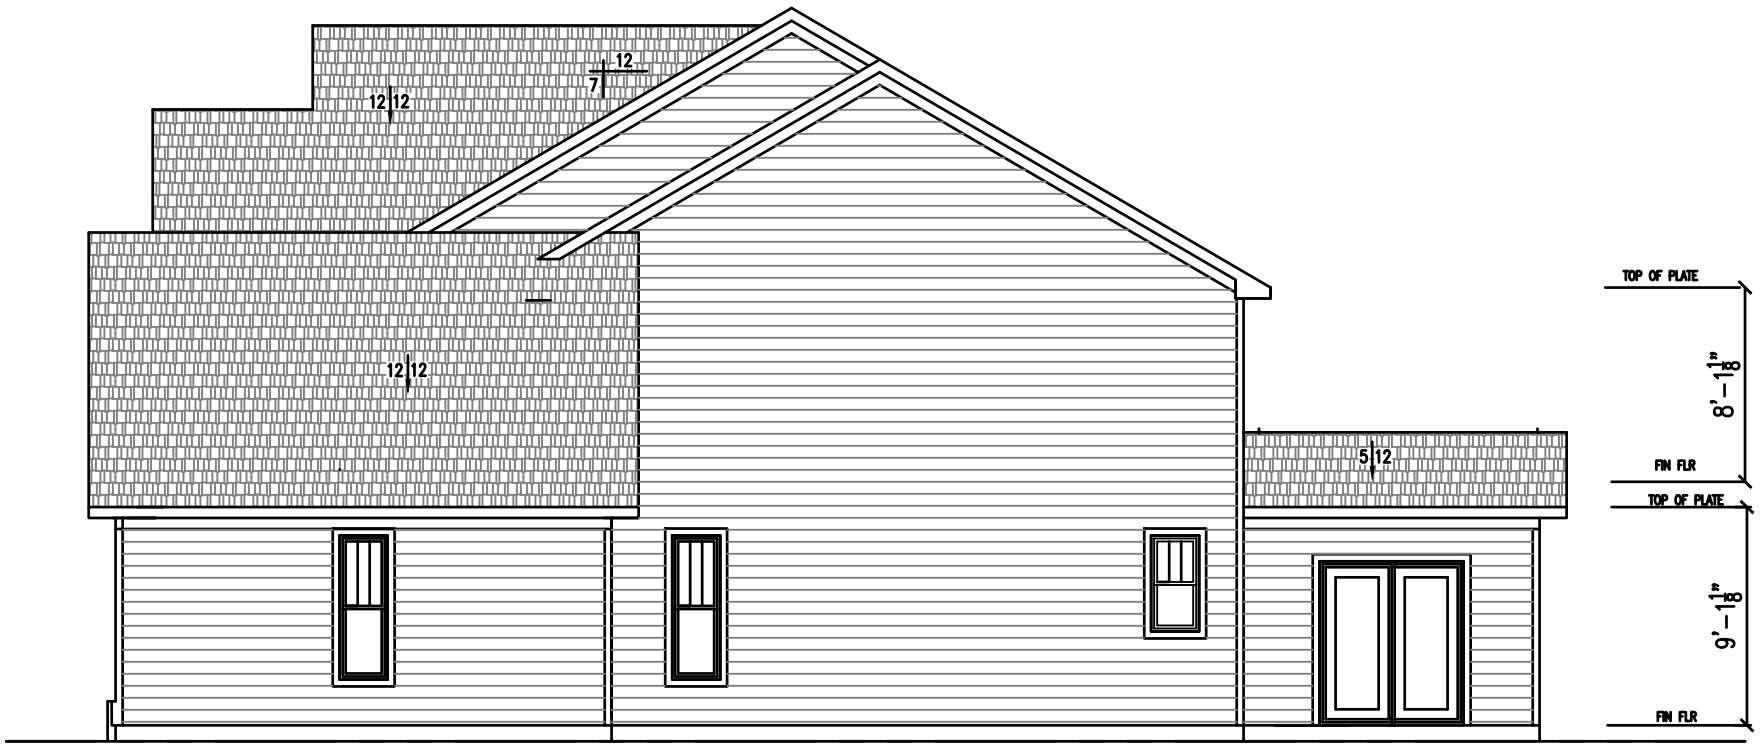

RIGHT SIDE ELEVATION

SCALE: 1/8"=1'-0"

ELEVATION 3

12" RAKE & GUTTER OVERHANG
HARDIE PLANK SIDING
DIMENSIONAL SHINGLES

Pyatt Builders
Noblesville, IN 46062
317-379-0184

ENCLAVE at Deer Crossing

EX 2831

DATE: 4/28/22

DRAWN BY: AJP

SHEET NO.: 4d

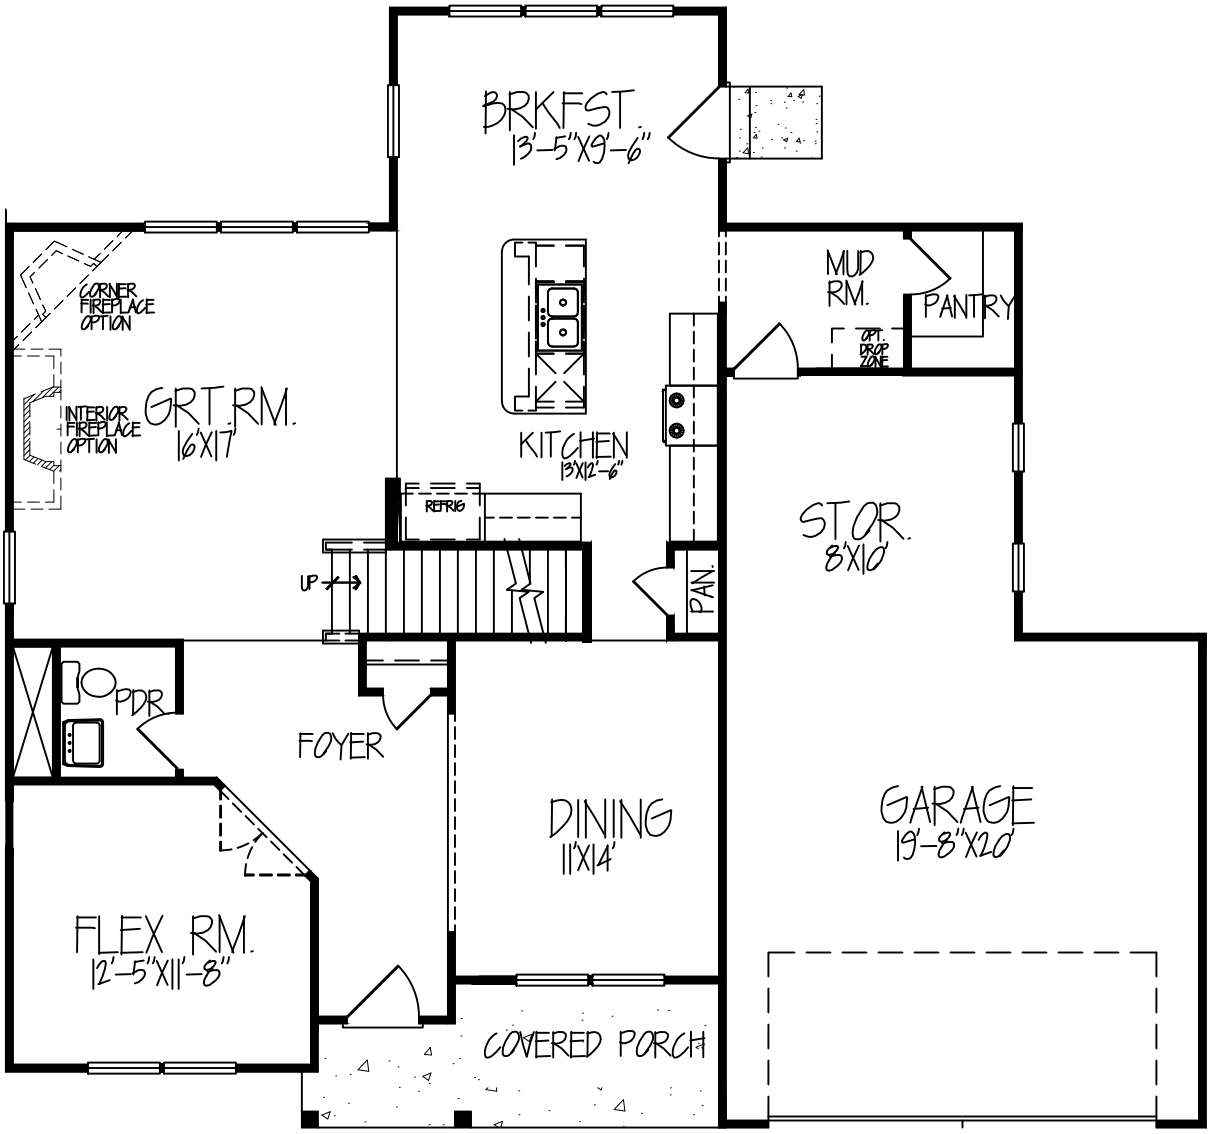

FIRST FLOOR PLAN

50' x 45'-8" 1,211 S.F.

TOTAL AREA = 2,503 S.F.

EXCLUSIVES 2503

SHEET NO.:	DATE:		
1	4/29/2022	EXCLUSIVES EDC2503	Pyatt Builders Noblesville, IN 46062 317-379-0184
	DRAWN BY: AJP	EX 2503	

SECOND FLOOR PLAN

3 BDRM./ LOFT 1,292 S.F.

EXCLUSIVES 2503

SHEET NO.:	DATE:		
2	4/29/2022	EXCLUSIVES EDC2503	Pyatt Builders Noblesville, IN 46062 317-379-0184
	DRAWN BY: AJP	EX 2503	

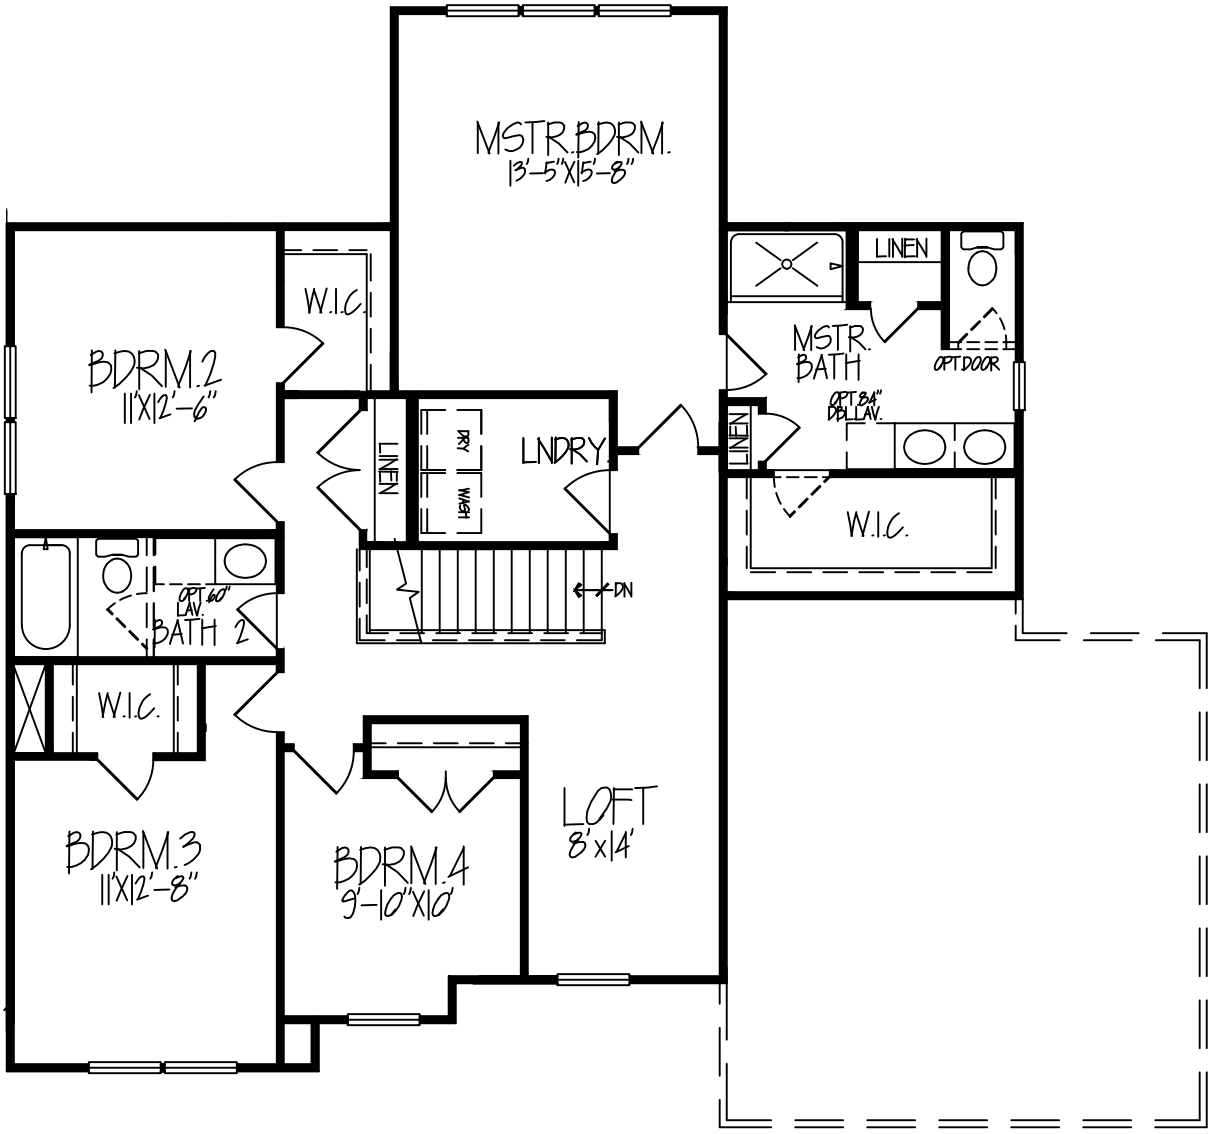

SECOND FLOOR PLAN

4 BDRM./ LOFT 1,292 S.F.

EXCLUSIVES 2503

SHEET NO.:	DATE:		
3	4/29/2022	EXCLUSIVES EDC2503	Pyatt Builders Noblesville, IN 46062 317-379-0184
	DRAWN BY: AJP	EX 2503	

SECOND FLOOR PLAN

4 BDRM. 1,292 S.F.

EXCLUSIVES 2503

SHEET NO.:	DATE:		
4	4/29/2022	EXCLUSIVES EDC2503	Pyatt Builders Noblesville, IN 46062 317-379-0184
	DRAWN BY: AJP	EX 2503	

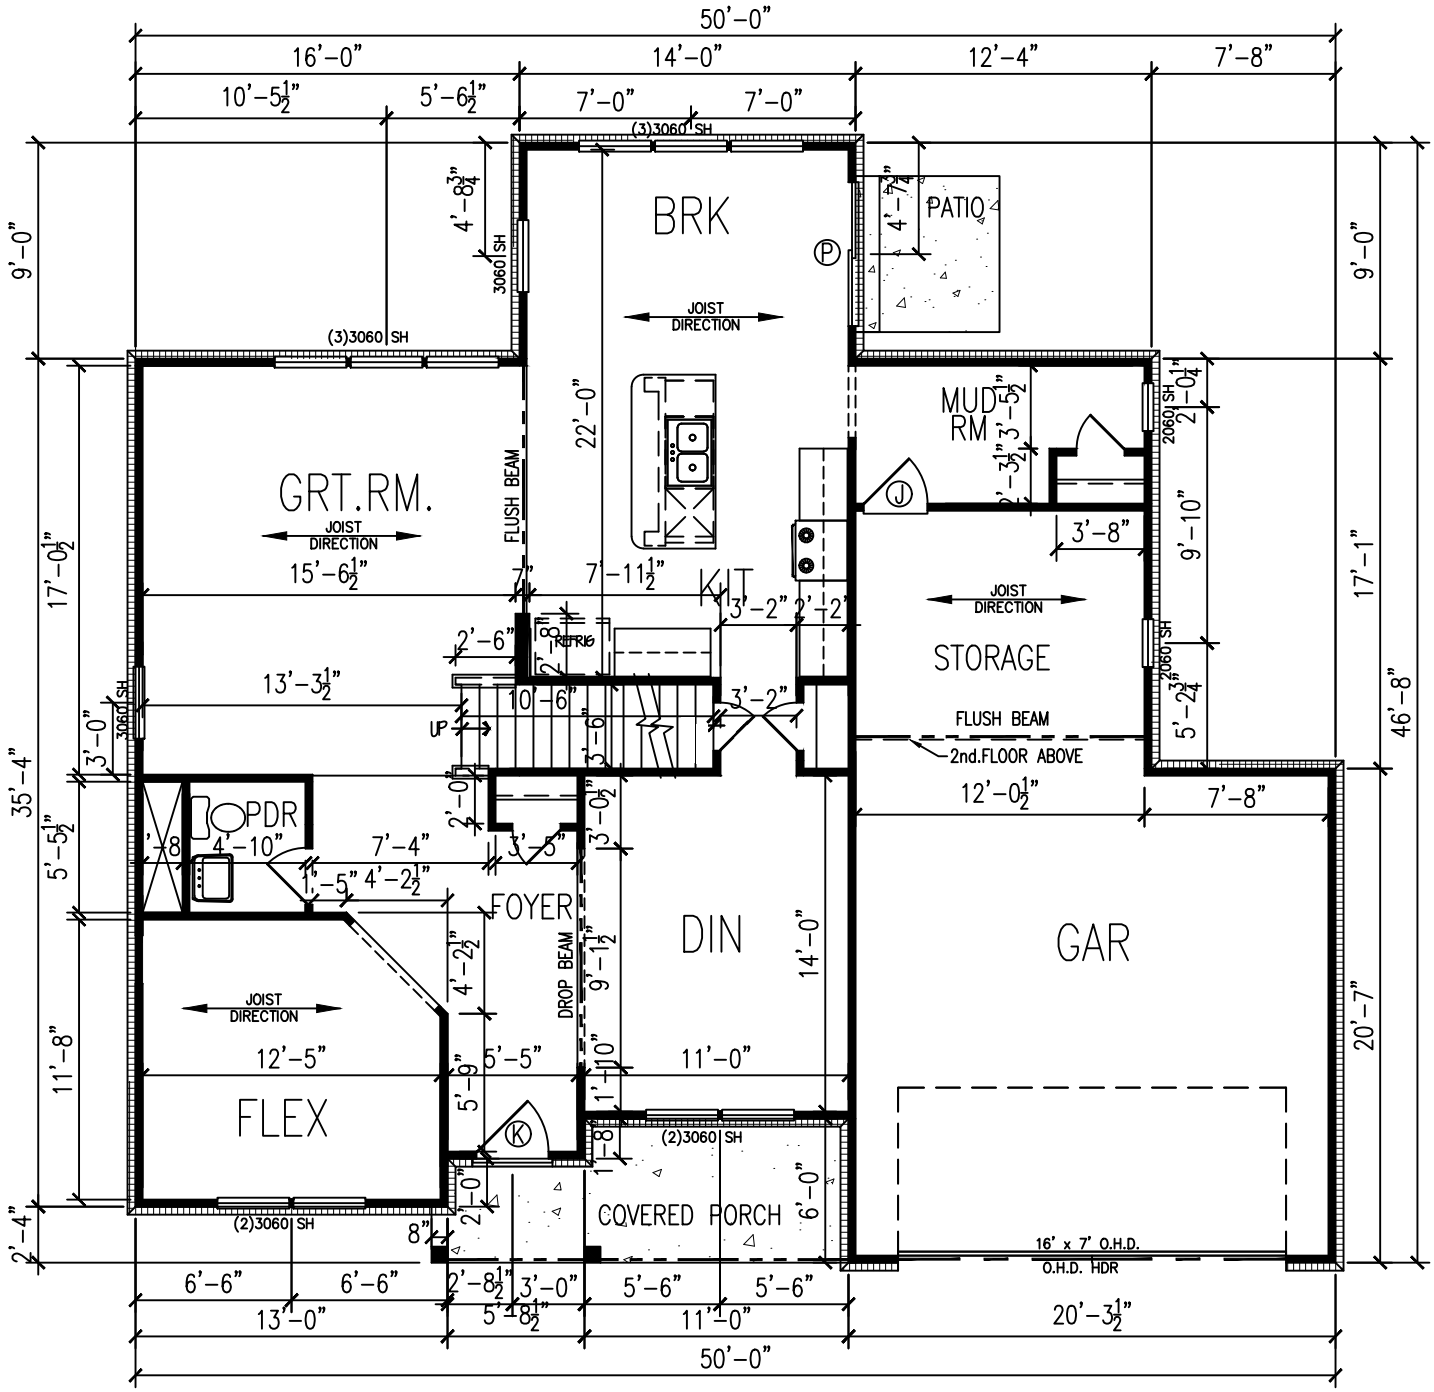

FIRST FLOOR PLAN

SCALE: 1/8"=1'-0"

SHEET NO.:	DATE:		
7	2/4/19	EXCLUSIVES MASTER	Pyatt Builders Noblesville, IN 46062 317-379-0184
	DRAWN BY: BEAN	EX 2503	

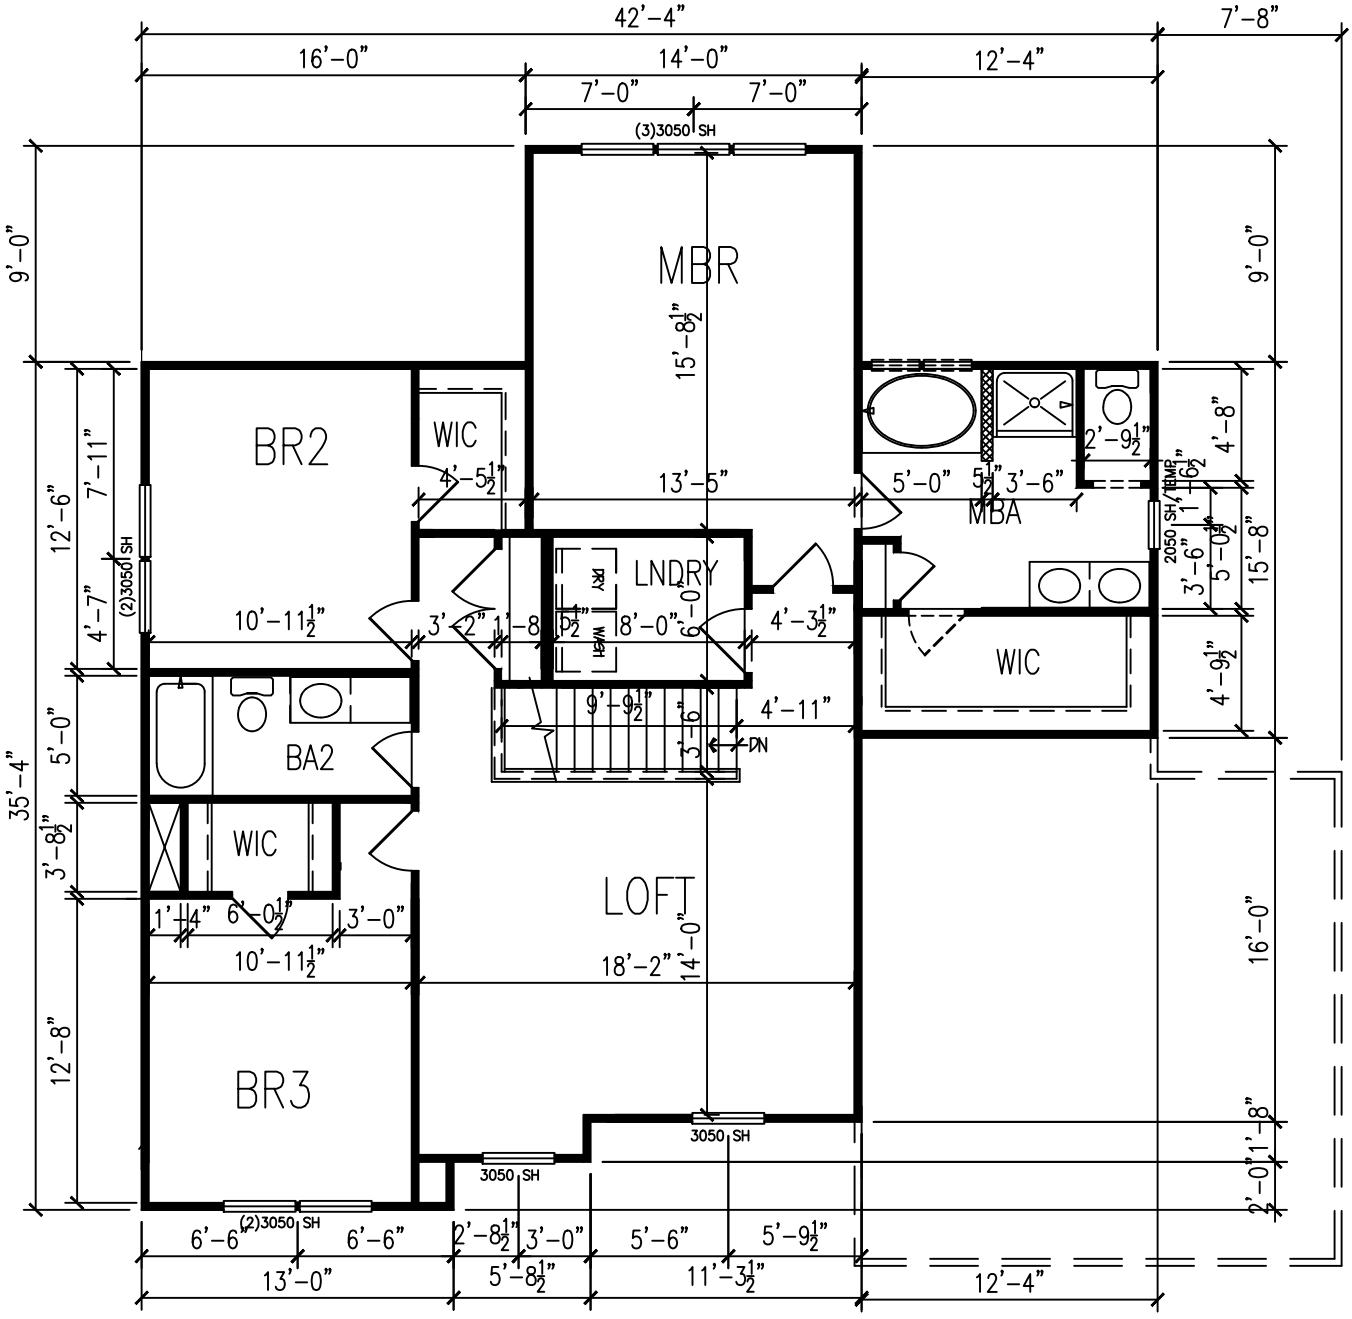

SECOND FLOOR PLAN

SCALE: 1/8"=1'-0"

SHEET NO.:	DATE:		
8	2/4/19	EXCLUSIVES MASTER	Pyatt Builders Noblesville, IN 46062 317-379-0184
	DRAWN BY:	EX 2503	

FRONT ELEVATION

SCALE: 1/8"=1'-0"

ELEVATION 1

12" RAKE & GUTTER OVERHANG
HARDIE PLANK SIDING
DIMENSIONAL SHINGLES
36" HGT BRICK WAINSCOT

EXCLUSIVES EDC2503

SHEET NO.:	DATE:		
1a	5/6/22	ENCLAVE at Deer Crossing	Pyatt Builders
	DRAWN BY: AJP	EX 2503	Noblesville, IN 46062 317-379-0184

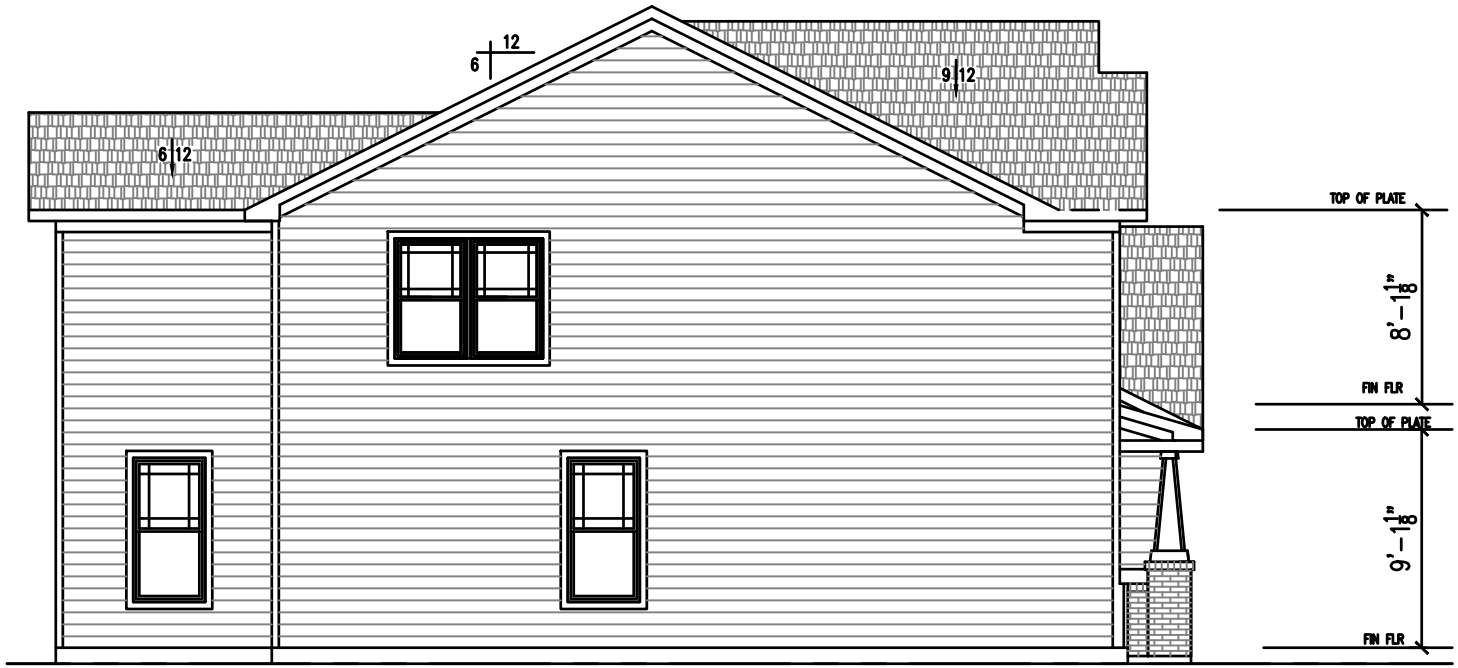

LEFT SIDE ELEVATION

SCALE: 1/8"=1'-0"

ELEVATION 1

12" RAKE & GUTTER OVERHANG
HARDIE PLANK SIDING
DIMENSIONAL SHINGLES

Pyatt Builders
Noblesville, IN 46062
317-379-0184

ENCLAVE at Deer Crossing

EX 2503

DATE: 5/6/22

DRAWN BY: AJP

SHEET NO.: 1b

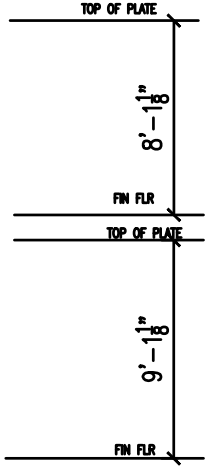

REAR ELEVATION

SCALE: 1/8"=1'-0"

ELEVATION 1

12" RAKE & GUTTER OVERHANG
HARDIE PLANK SIDING
DIMENSIONAL SHINGLES

Pyatt Builders
Noblesville, IN 46062
317-379-0184

ENCLAVE at Deer Crossing

EX 2503

DATE: 5/6/22

DRAWN BY: AJP

SHEET NO.: 1C

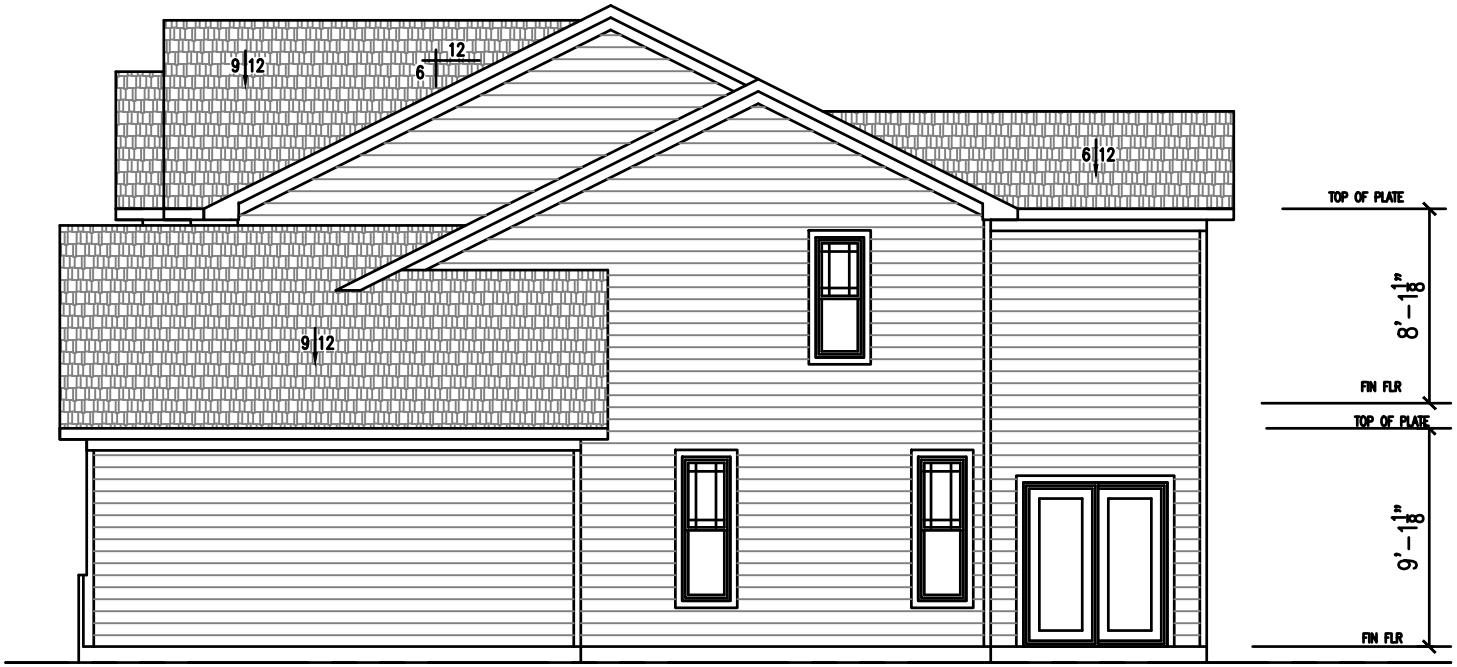

RIGHT SIDE ELEVATION

SCALE: 1/8"=1'-0"

ELEVATION I

12" RAKE & GUTTER OVERHANG
HARDIE PLANK SIDING
DIMENSIONAL SHINGLES

Pyatt Builders
Noblesville, IN 46062
317-379-0184

ENCLAVE at Deer Crossing

EX 2503

DATE: 5/6/22

DRAWN BY: AJP

SHEET NO.: 1d

2

FRONT ELEVATION

SCALE: 1/8"=1'-0"

ELEVATION 2

12" RAKE & GUTTER OVERHANG
HARDIE PLANK SIDING
DIMENSIONAL SHINGLES
36" HGT BRICK WAINSCOT

EXCLUSIVES EDC2503

SHEET NO.:	DATE:		
2a	5/6/22	ENCALVE at Deer Crossing	Pyatt Builders
	DRAWN BY: AJP	EX 2503	Noblesville, IN 46062 317-379-0184

LEFT SIDE ELEVATION

SCALE: 1/8"=1'-0"

ELEVATION 2

12" RAKE & GUTTER OVERHANG
HARDIE PLANK SIDING
DIMENSIONAL SHINGLES

Pyatt Builders
Noblesville, IN 46062
317-379-0184

ENCLAVE at Deer Crossing

EX 2503

DATE: 5/6/22

DRAWN BY: AJP

SHEET NO.: 2b

REAR ELEVATION

SCALE: 1/8"=1'-0"

ELEVATION 2

12" RAKE & GUTTER OVERHANG
HARDIE PLANK SIDING
DIMENSIONAL SHINGLES

Pyatt Builders
Noblesville, IN 46062
317-379-0184

ENCLAVE at Deer Crossing

EX 2503

DATE: 5/6/22

DRAWN BY: AJP

SHEET NO.: 2C

RIGHT SIDE ELEVATION

SCALE: 1/8"=1'-0"

ELEVATION 2

12" RAKE & GUTTER OVERHANG
HARDIE PLANK SIDING
DIMENSIONAL SHINGLES

Pyatt Builders
Noblesville, IN 46062
317-379-0184

ENCLAVE at Deer Crossing

EX 2503

DATE: 5/6/22

DRAWN BY: AJP

SHEET NO.: 2d

FRONT ELEVATION

SCALE: 1/8"=1'-0"

ELEVATION 3

12" RAKE & GUTTER OVERHANG
HARDIE PLANK SIDING
DIMENSIONAL SHINGLES
3 COURSE BRICK WATER TABLE

EXCLUSIVES EDC2503

SHEET NO.:	DATE:		
3a	5/6/22	ENCLAVE at Deer Crossing	Pyatt Builders Noblesville, IN 46062 317-379-0184
	DRAWN BY: AJP	EX 2503	

LEFT SIDE ELEVATION

SCALE: 1/8"=1'-0"

ELEVATION 3

12" RAKE & GUTTER OVERHANG
HARDIE PLANK SIDING
DIMENSIONAL SHINGLES

Pyatt Builders
Noblesville, IN 46062
317-379-0184

ENCLAVE at Deer Crossing

EX 2503

SHEET NO.: 3b

DATE: 5/6/22

DRAWN BY: AJP

REAR ELEVATION

SCALE: 1/8"=1'-0"

ELEVATION 3

12" RAKE & GUTTER OVERHANG
HARDIE PLANK SIDING
DIMENSIONAL SHINGLES

Pyatt Builders
Noblesville, IN 46062
317-379-0184

ENCLAVE at Deer Crossing

EX 2503

DATE: 5/6/22

DRAWN BY: AJP

SHEET NO.: 3C

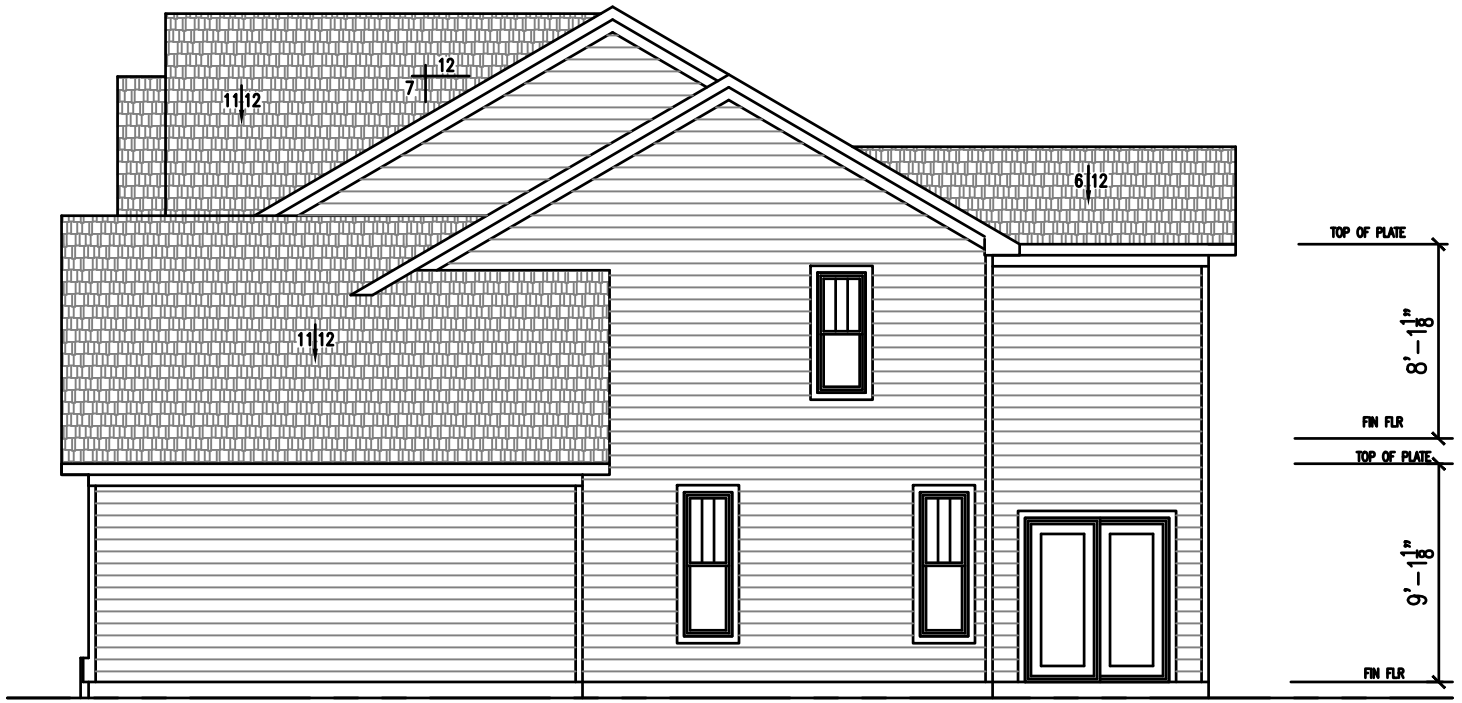

RIGHT SIDE ELEVATION

SCALE: 1/8"=1'-0"

ELEVATION 3

12" RAKE & GUTTER OVERHANG
HARDIE PLANK SIDING
DIMENSIONAL SHINGLES

Pyatt Builders
Noblesville, IN 46062
317-379-0184

ENCLAVE at Deer Crossing

EX 2503

DATE: 5/6/22

DRAWN BY: AJP

SHEET NO.: 3d

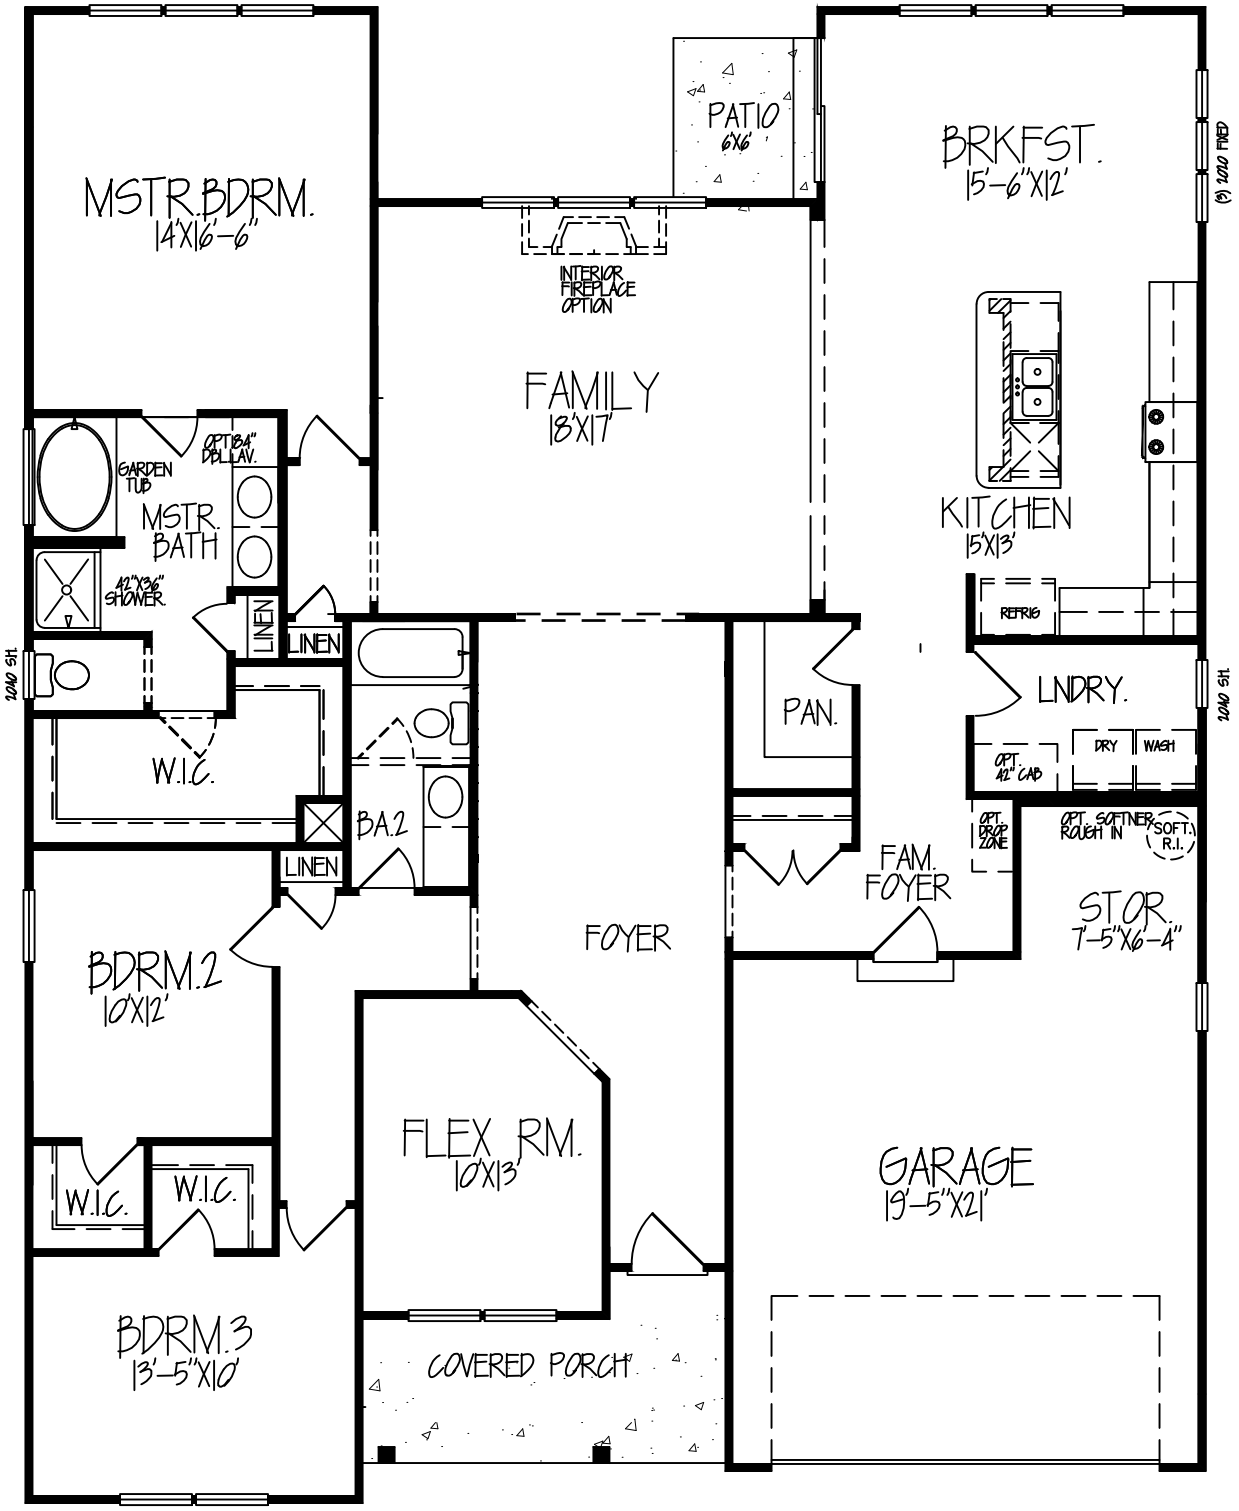

FIRST FLOOR PLAN

HEATED AREA = 2,284 S.F.

EXCLUSIVES 2284

SHEET NO.:	DATE:		
1	4/29/2022	EXCLUSIVES EDC2284	Pyatt Builders Noblesville, IN 46062 317-379-0184
	DRAWN BY: AJP		

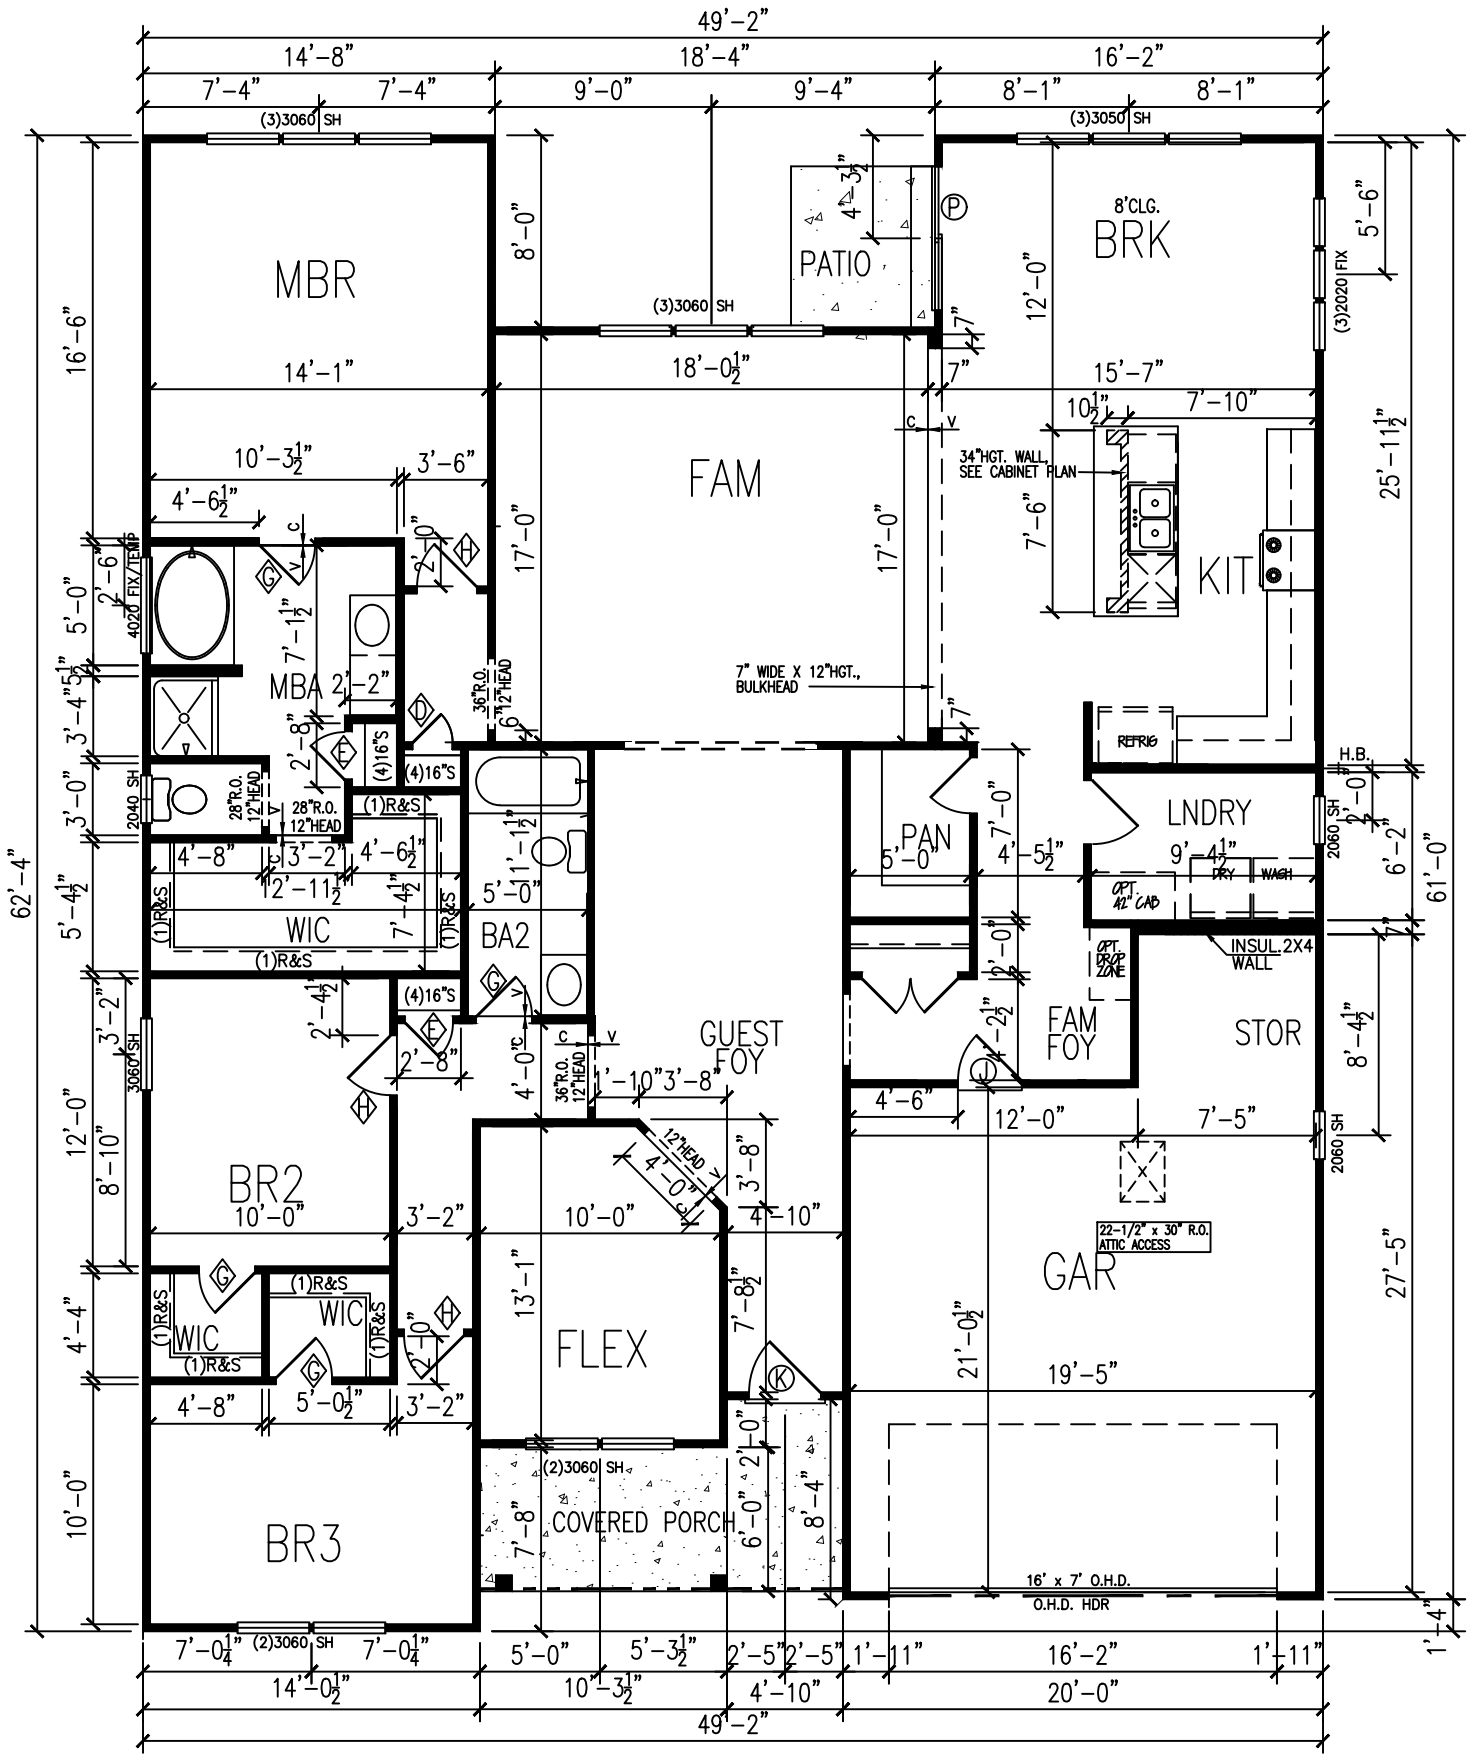

FIRST FLOOR PLAN

SCALE: 1/8"=1'-0"

SHEET NO.:	DATE:		
5	1/25/19	EXCLUSIVES MASTER	Pyatt Builders Noblesville, IN 46062 317-379-0184
	DRAWN BY: BEAN	EX 2284	

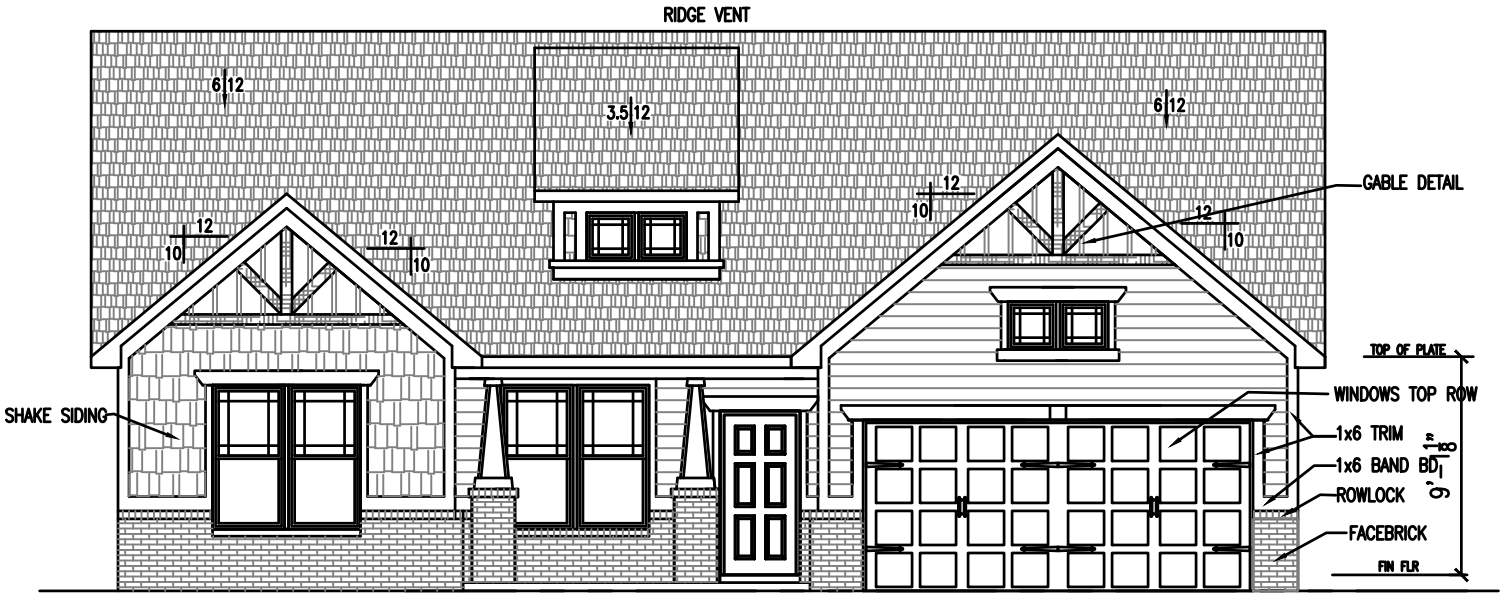

FRONT ELEVATION

SCALE: 1/8"=1'-0"

ELEVATION 1

12" RAKE & GUTTER OVERHANG
HARDIE PLANK SIDING
DIMENSIONAL SHINGLES
36" HGT. BRICK WAINSCOT

EXCLUSIVES EDC2284

SHEET NO.:	DATE:		
1a	4/22/22	ENCLAVE at Deer Crossing	Pyatt Builders Noblesville, IN 46062 317-379-0184
	DRAWN BY: AJP	EX 2284	

LEFT SIDE ELEVATION

SCALE: 1/8"=1'-0"

ELEVATION 1

12" RAKE & GUTTER OVERHANG
HARDIE PLANK SIDING
DIMENSIONAL SHINGLES

Pyatt Builders
Noblesville, IN 46062
317-379-0184

ENCLAVE at Deer Crossing

EX 228

DATE: 4/22/22

DRAWN BY: AJP

SHEET NO.: 1b

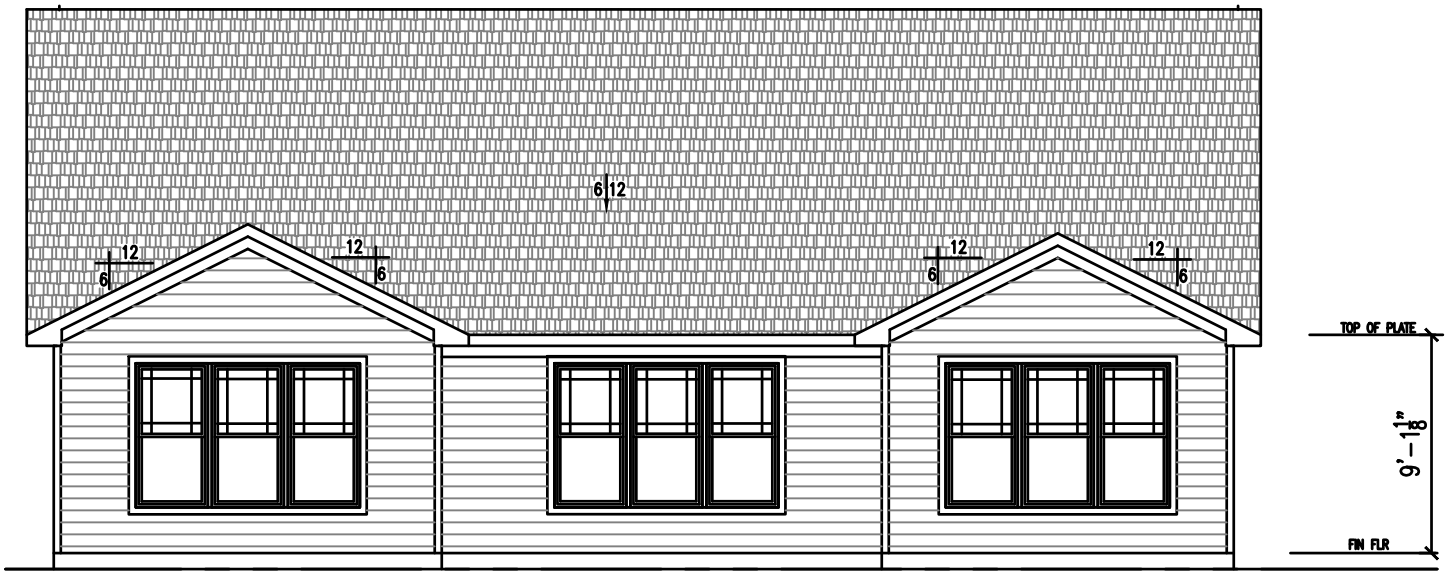

REAR ELEVATION

SCALE: 1/8"=1'-0"

ELEVATION 1

12" RAKE & GUTTER OVERHANG
HARDIE PLANK SIDING
DIMENSIONAL SHINGLES

Pyatt Builders
Noblesville, IN 46062
317-379-0184

ENCLAVE at Deer Crossing

EX 2284

DATE: 4/22/22

DRAWN BY: AJP

SHEET NO.: 1C

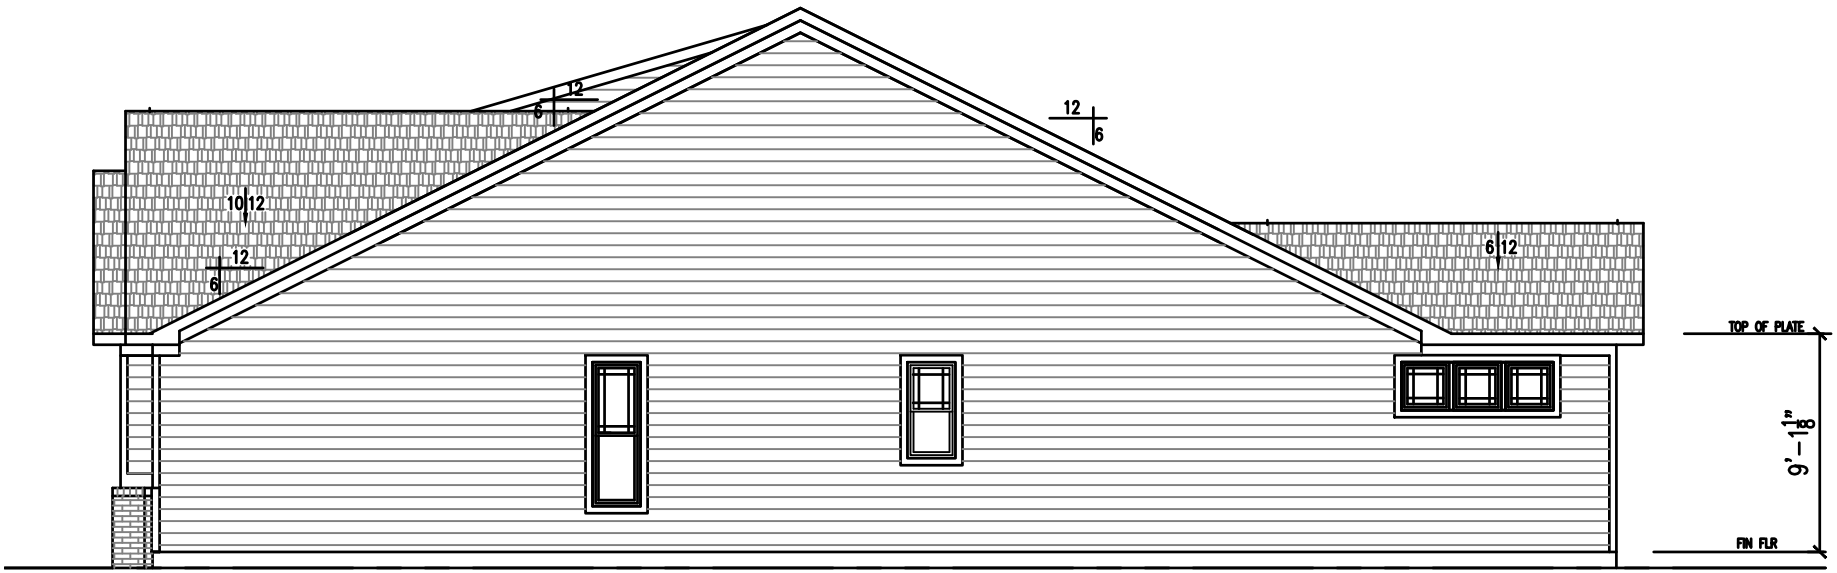

RIGHT SIDE ELEVATION

SCALE: 1/8"=1'-0"

ELEVATION I

12" RAKE & GUTTER OVERHANG
HARDIE PLANK SIDING
DIMENSIONAL SHINGLES

Pyatt Builders
Noblesville, IN 46062
317-379-0184

ENCLAVE at Deer Crossing

EX 2284

DATE: 4/22/22

DRAWN BY: AJP

SHEET NO.: 1d

FRONT ELEVATION

SCALE: 1/8"=1'-0"

ELEVATION 2

12" RAKE & GUTTER OVERHANG
HARDIE PLANK SIDING
DIMENSIONAL SHINGLES
3' HGT BRICK WAINSCOT

EXCLUSIVES EDC2284

SHEET NO.:	DATE:		
2a	4/22/22	ENCLAVE at Deer Crossing	Pyatt Builders Noblesville, IN 46062 317-379-0184
	DRAWN BY: AJP	EX 2284	

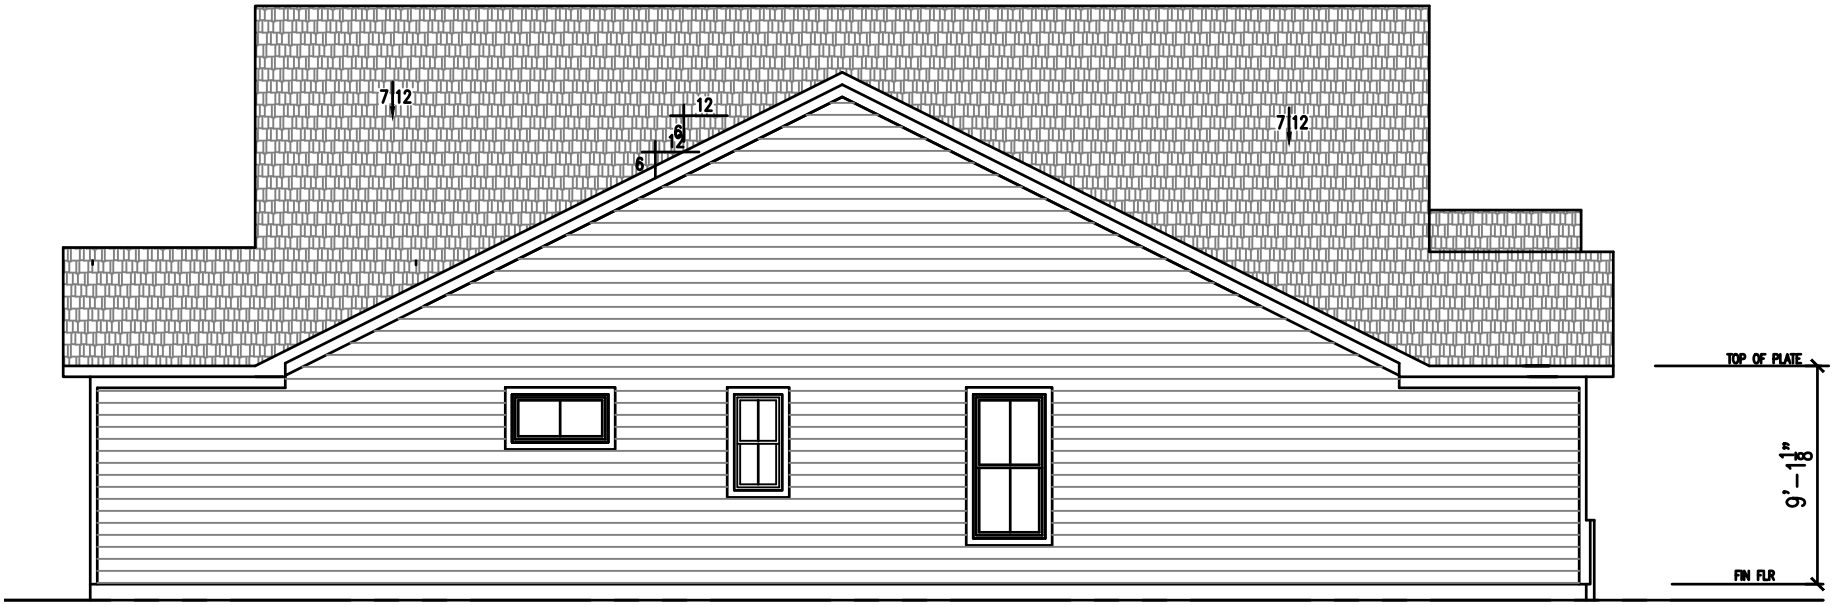

LEFT SIDE ELEVATION

SCALE: 1/8"=1'-0"

ELEVATION 2

12" RAKE & GUTTER OVERHANG
HARDIE PLANK SIDING
DIMENSIONAL SHINGLES

Pyatt Builders
Noblesville, IN 46062
317-379-0184

ENCLAVE at Deer Crossing

EX 2284

DATE: 4/22/22

DRAWN BY: AJP

SHEET NO.: 2b

REAR ELEVATION

SCALE: 1/8"=1'-0"

ELEVATION 2

12" RAKE & GUTTER OVERHANG
HARDIE PLANK SIDING
DIMENSIONAL SHINGLES

Pyatt Builders
Noblesville, IN 46062
317-379-0184

ENCLAVE at Deer Crossing

EX 2284

DATE: 4/22/22

DRAWN BY: AJP

SHEET NO.: 2C

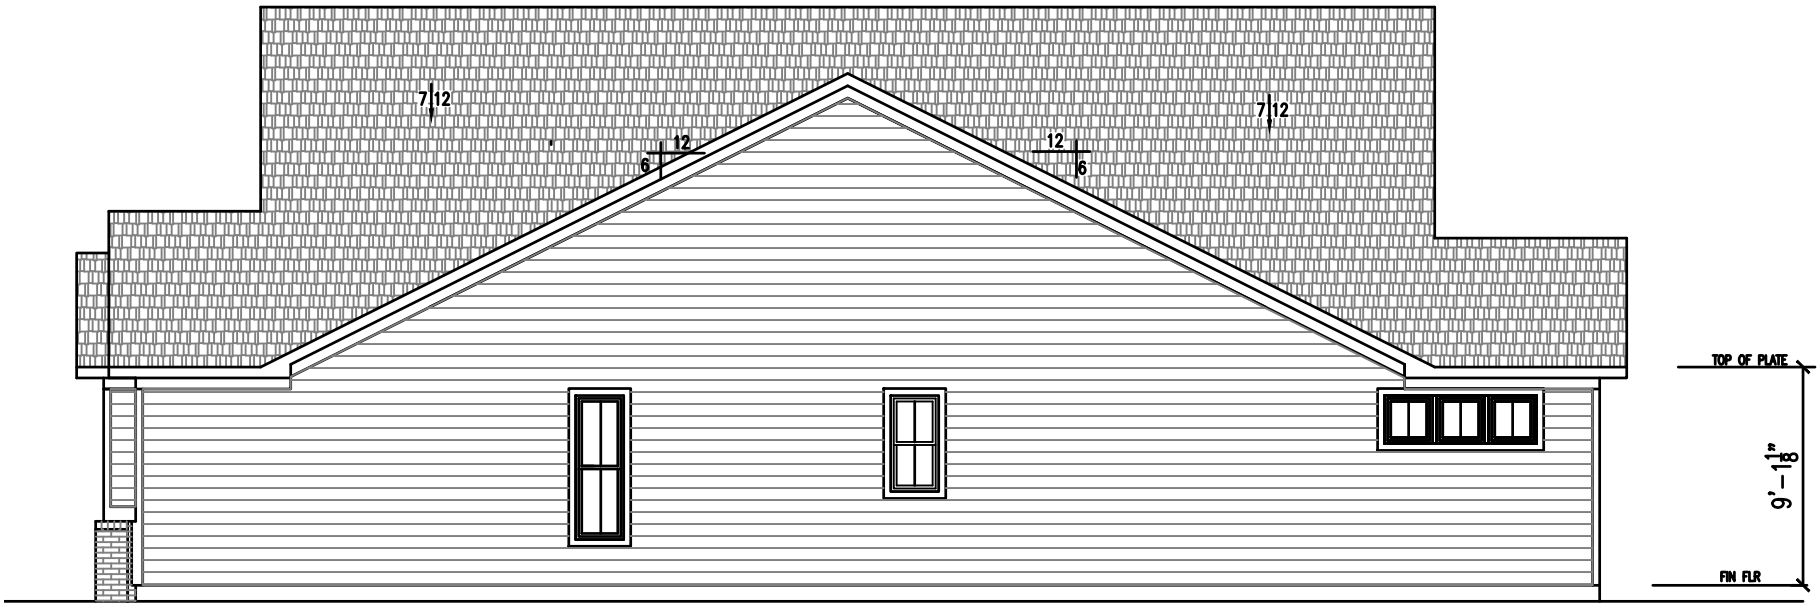

RIGHT SIDE ELEVATION

SCALE: 1/8"=1'-0"

ELEVATION 2

12" RAKE & GUTTER OVERHANG
HARDIE PLANK SIDING
DIMENSIONAL SHINGLES

Pyatt Builders
Noblesville, IN 46062
317-379-0184

ENCLAVE at Deer Crossing

EX 2284

DATE: 4/22/22

DRAWN BY: AJP

SHEET NO.: 2d

FRONT ELEVATION

SCALE: 1/8"=1'-0"

ELEVATION 3

12" RAKE & GUTTER OVERHANG
HARDIE PLANK SIDING
DIMENSIONAL SHINGLES
3 COURSE BRICK WATER TABLE

EXCLUSIVES TW2284

SHEET NO.:	DATE:		
3a	4/22/22	ENCLAVE at Deer Crossing	Pyatt Builders Noblesville, IN 46062 317-379-0184
	DRAWN BY: AJP	EX 2284	

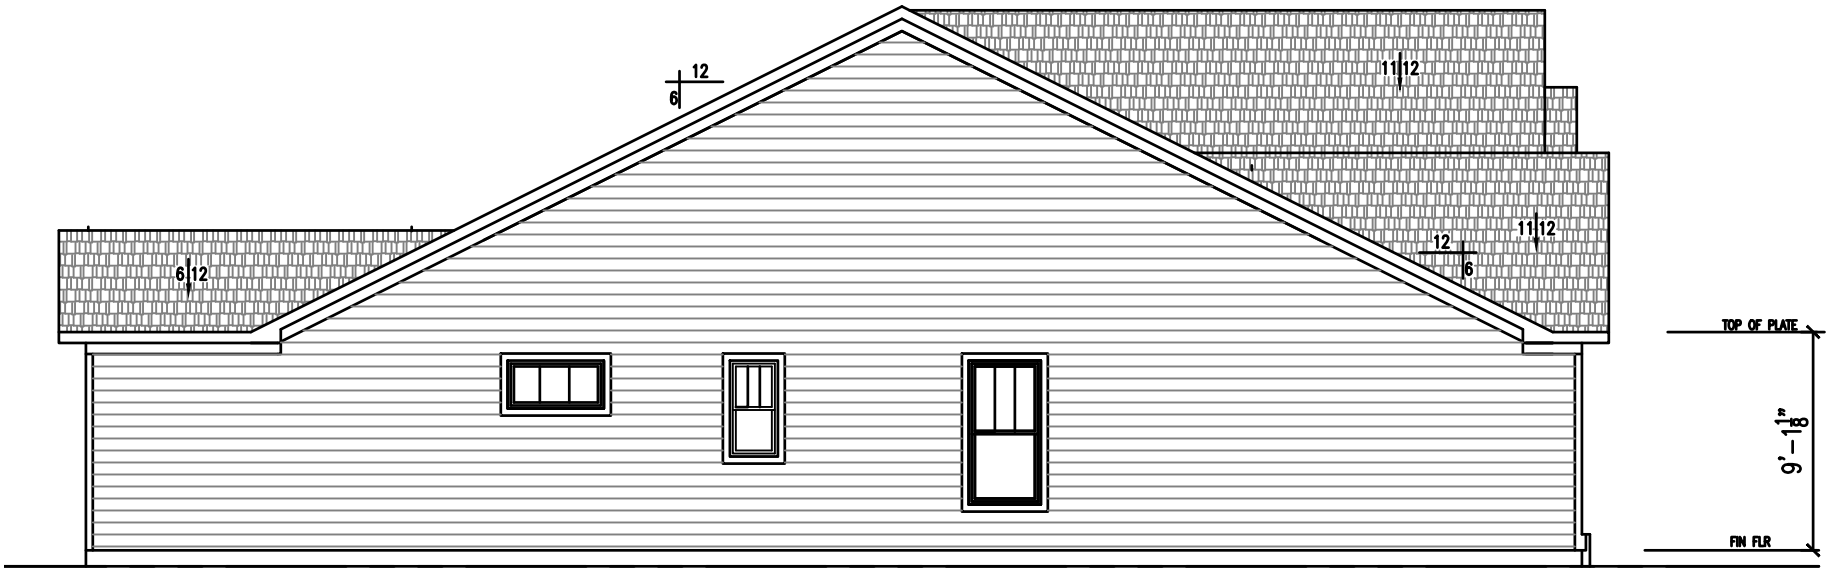

LEFT SIDE ELEVATION

SCALE: 1/8"=1'-0"

ELEVATION 3

12" RAKE & GUTTER OVERHANG
HARDIE PLANK SIDING
DIMENSIONAL SHINGLES

Pyatt Builders
Noblesville, IN 46062
317-379-0184

ENCLAVE at Deer Crossing

EX 2284

DATE: 4/22/22

DRAWN BY: AJP

SHEET NO.: 3b

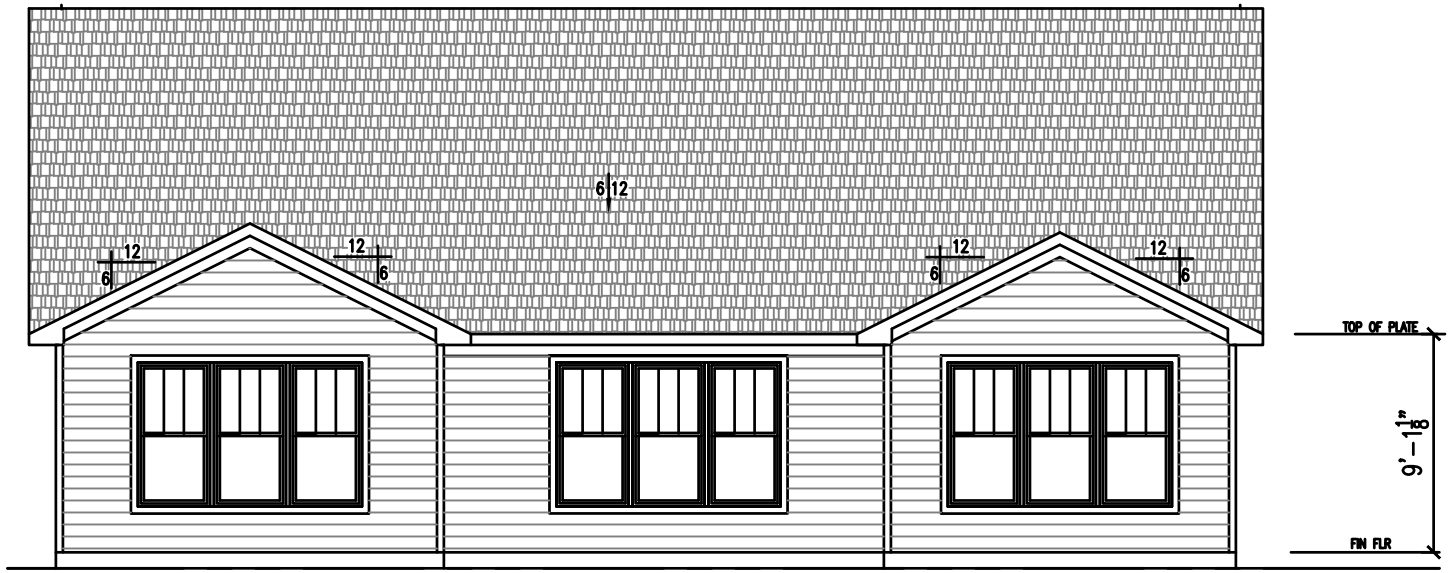

REAR ELEVATION

SCALE: 1/8"=1'-0"

ELEVATION 3

12" RAKE & GUTTER OVERHANG
HARDIE PLANK SIDING
DIMENSIONAL SHINGLES

Pyatt Builders
Noblesville, IN 46062
317-379-0184

ENCLAVE at Deer Crossing

EX 2284

DATE: 4/22/22

DRAWN BY: AJP

SHEET NO.: 3C

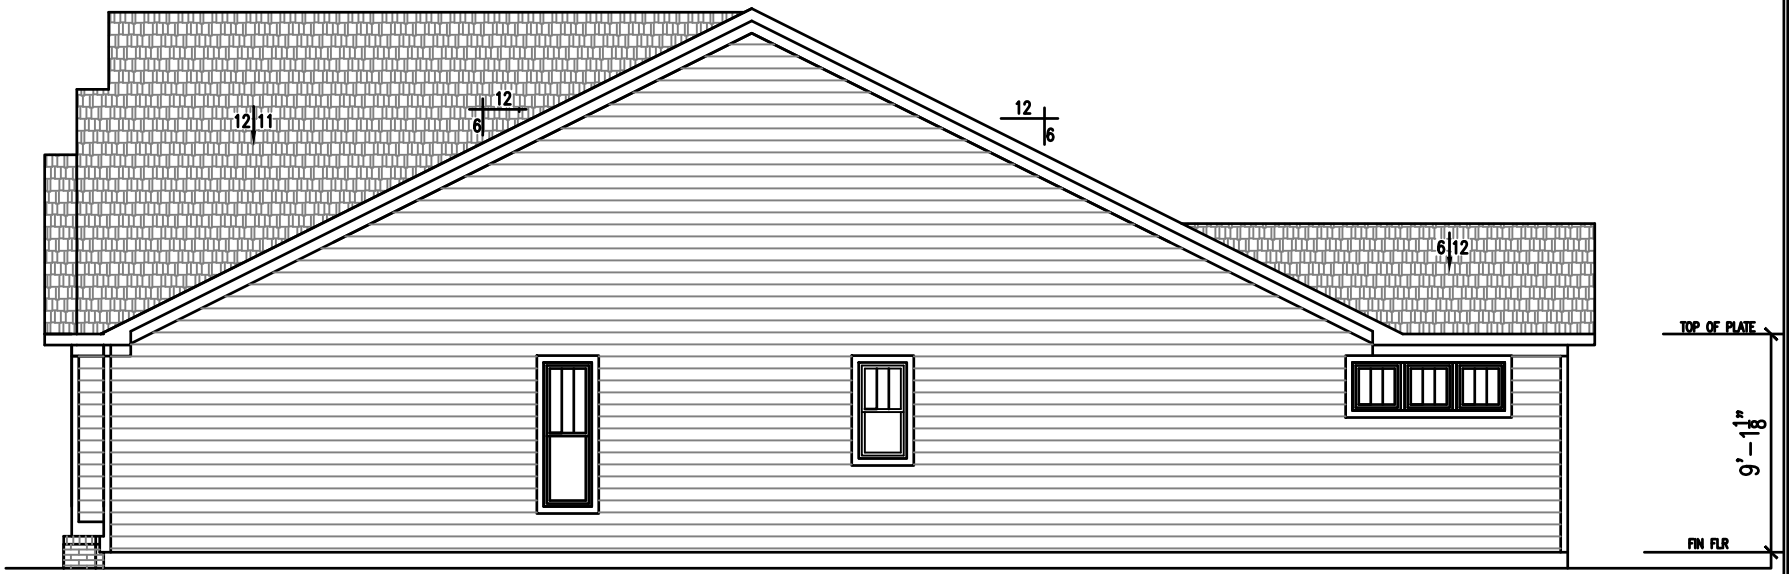

RIGHT SIDE ELEVATION

SCALE: 1/8"=1'-0"

ELEVATION 3

12" RAKE & GUTTER OVERHANG
HARDIE PLANK SIDING
DIMENSIONAL SHINGLES

Pyatt Builders
Noblesville, IN 46062
317-379-0184

ENCLAVE at Deer Crossing

EX 2284

DATE: 4/22/22

DRAWN BY: AJP

SHEET NO.: 3d