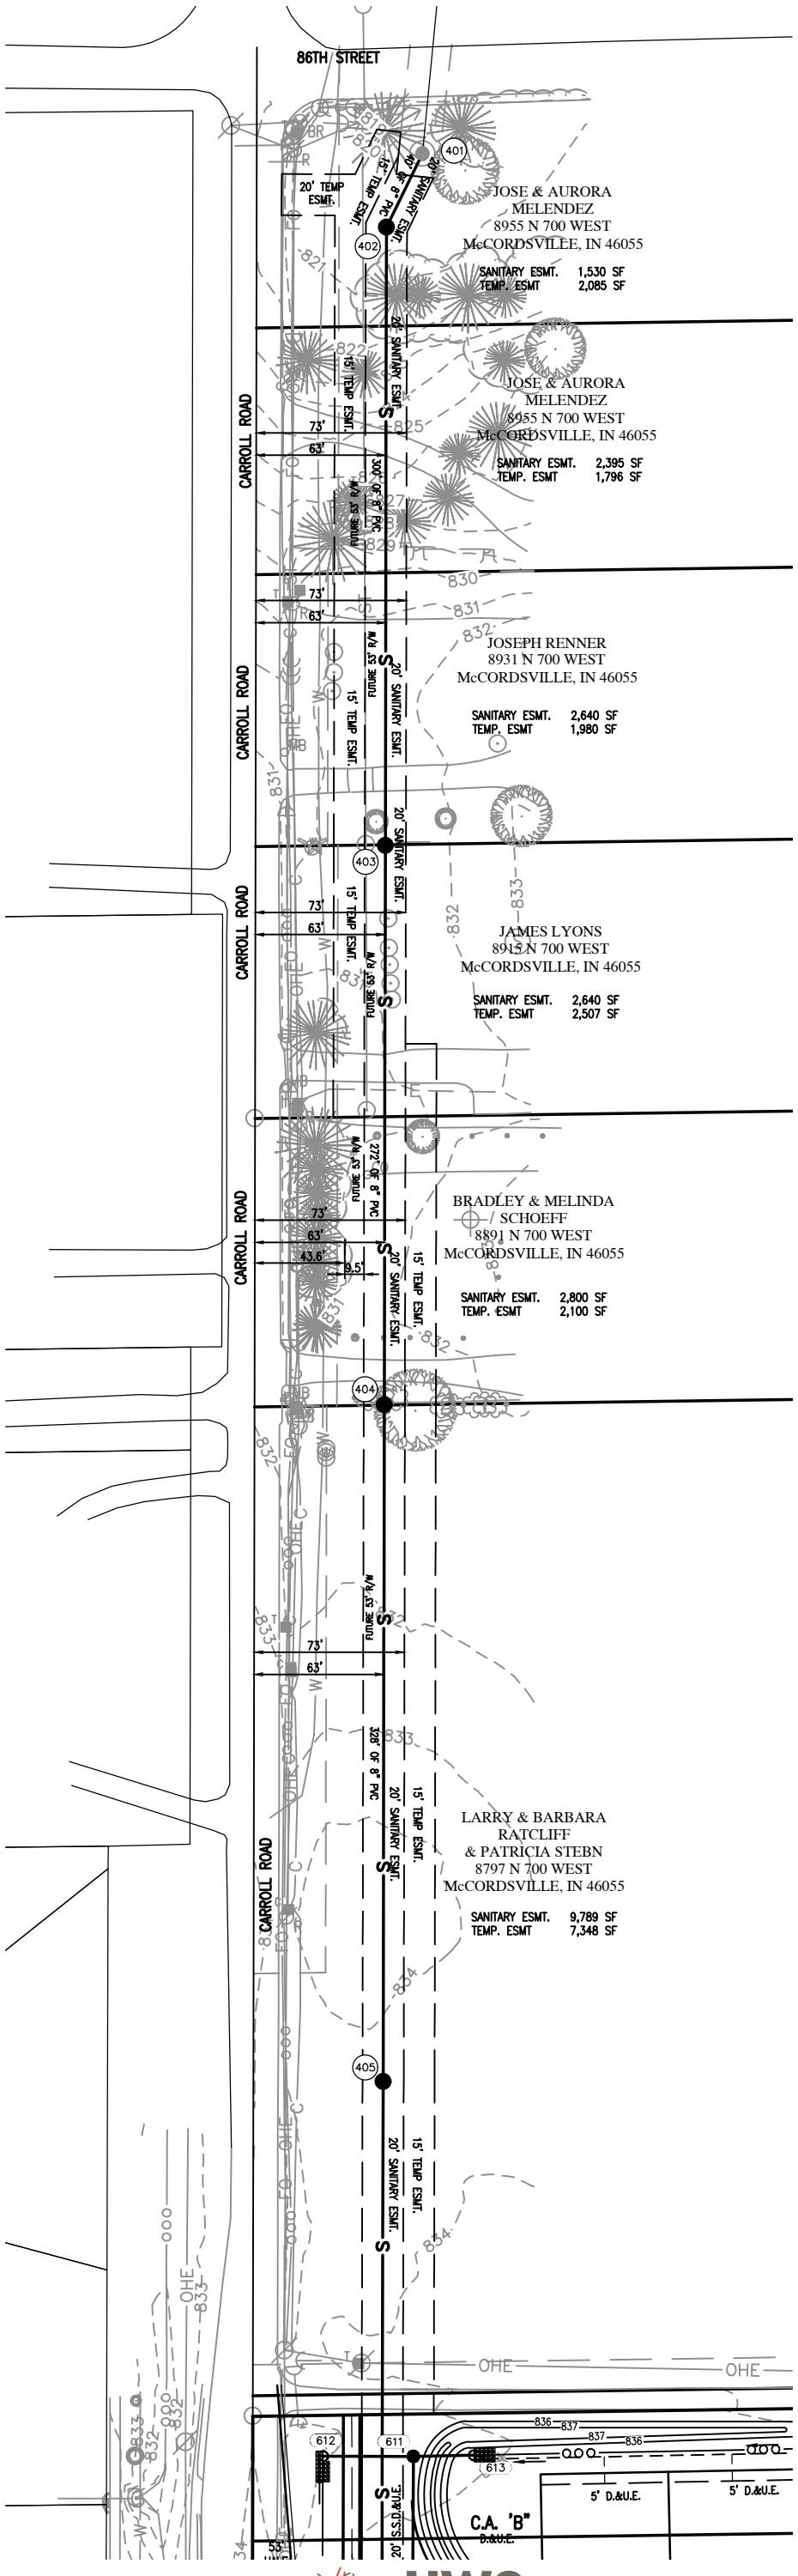


GRAPHIC SCALE

0' 40' 80' 120'

SCALE: 1" = 80'
(11x17)


OAKCREST
OFFSITE SANITARY ESMT EXHIBIT

McCORDSVILLE, INDIANA
APRIL 19, 2019

HWC ENGINEERING

SHEET 1 OF 6

Plot Date: Apr 19, 2019 Plot Time: 1:50pm File Name: W:\Pulte Homes\2019-003-S Pulte- Silverleaf\Design\CAD\Offsite Sanitary Esmt Exhibit.dwg, Layout: Sheet 1 By: dchesterfield

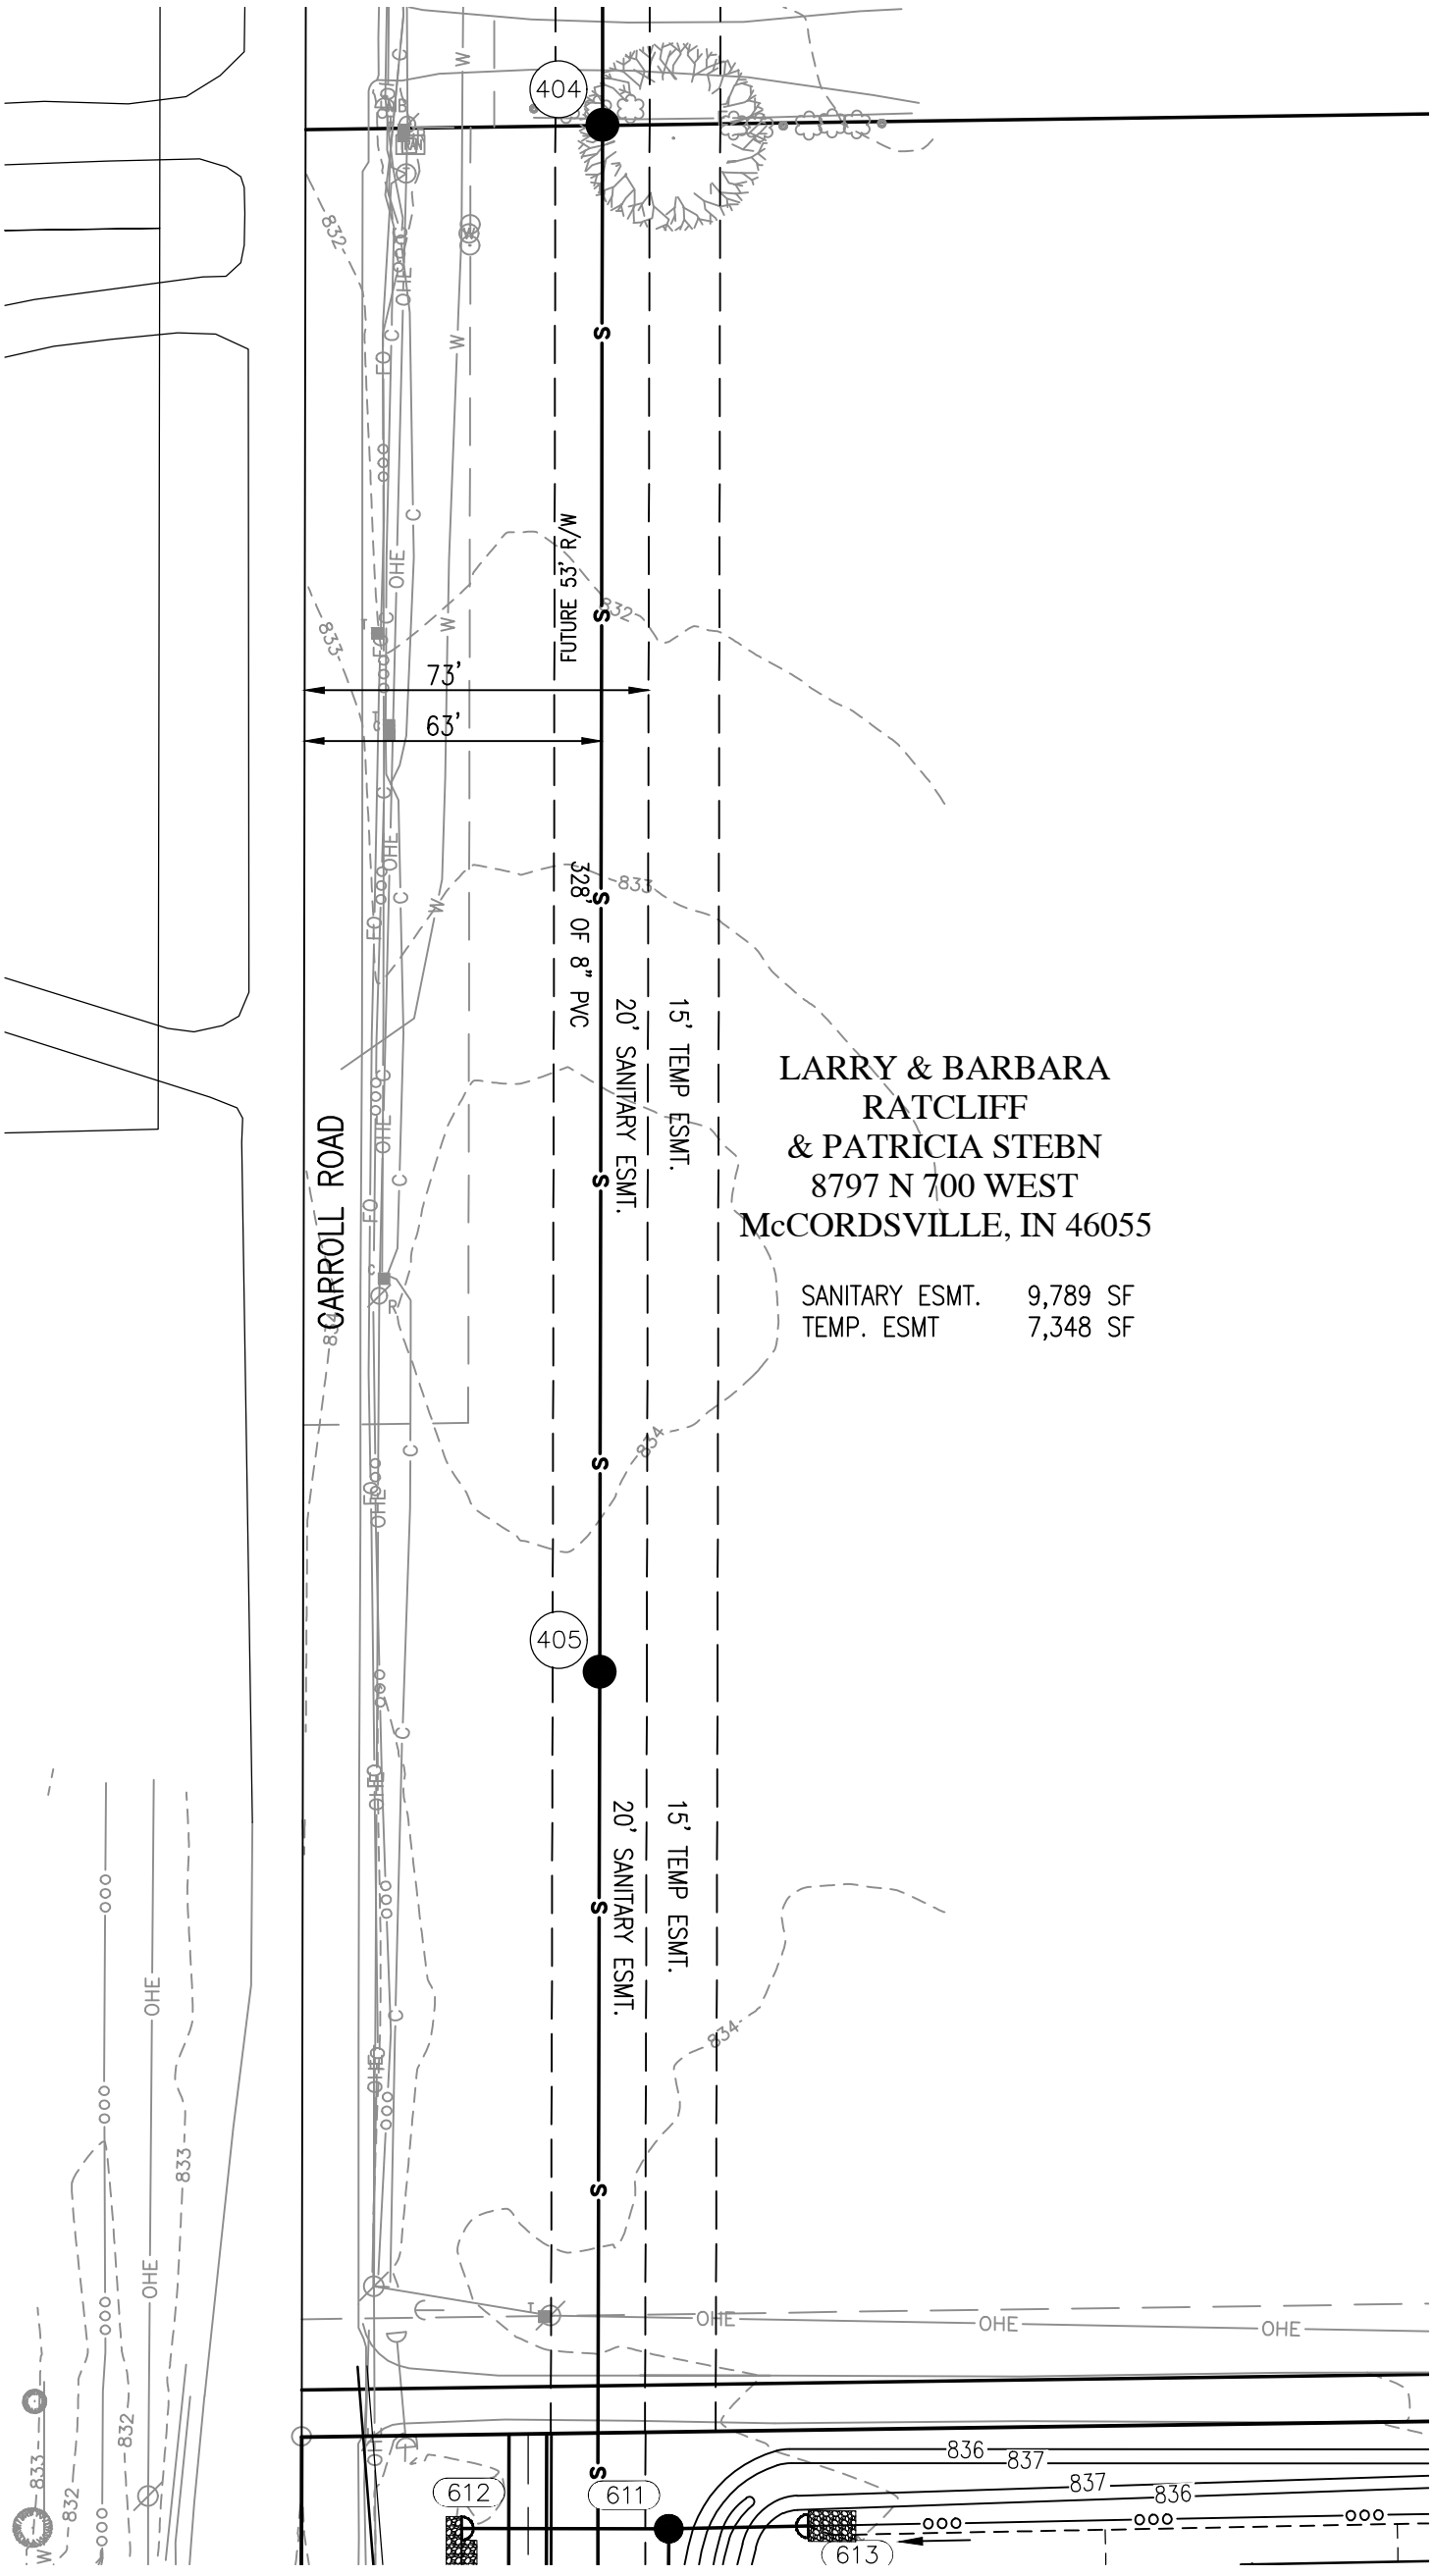

GRAPHIC SCALE

0' 20' 40' 60'


SCALE: 1" = 40'
(11x17)

RATCLIFF PROPERTY
OAKCREST
OFFSITE SANITARY ESMT
EXHIBIT

McCORDSVILLE, INDIANA
APRIL 19, 2019

HWC ENGINEERING

Plot Date: Apr 19, 2019 Plot Time: 1:50pm File Name: W:\Pulte Homes\2019-003-S Pulte- Silverleaf\Design\CAD\Offsite Sanitary Esmt Exhibit.dwg, Layout: Sheet 2 By: dchesterfield

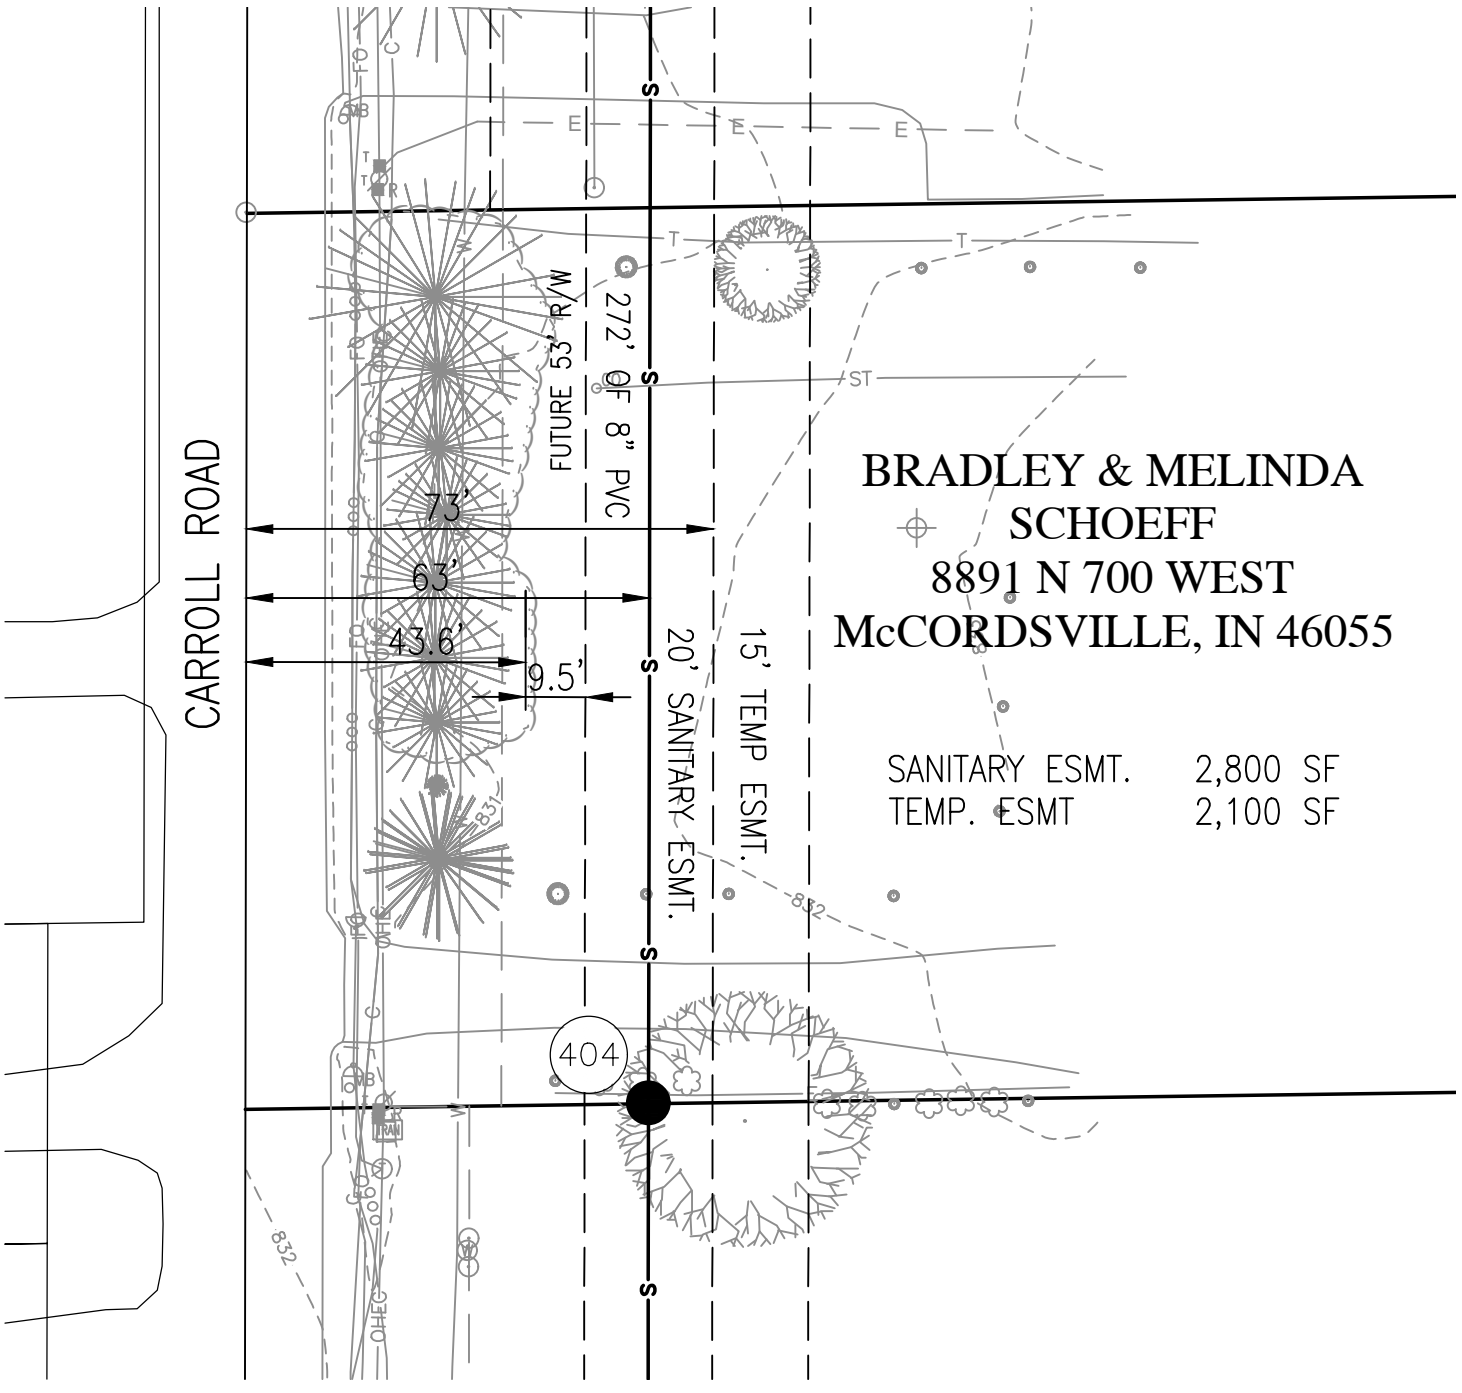

GRAPHIC SCALE

0' 15' 30' 45'

SCALE: 1" = 30'
(11x17)


HWC ENGINEERING

SCHOEFF PROPERTY
OAKCREST
OFFSITE SANITARY ESMT
EXHIBIT

McCORDSVILLE, INDIANA
APRIL 19, 2019

SHEET 3 OF 6

Plot Date: Apr 19, 2019 Plot Time: 1:50pm File Name: W:\Pulte Homes\2019-003-S Pulte- Silverleaf\Design\CAD\Offsite Sanitary Esmt Exhibit.dwg, Layout: Sheet 3 By: dchesterfield

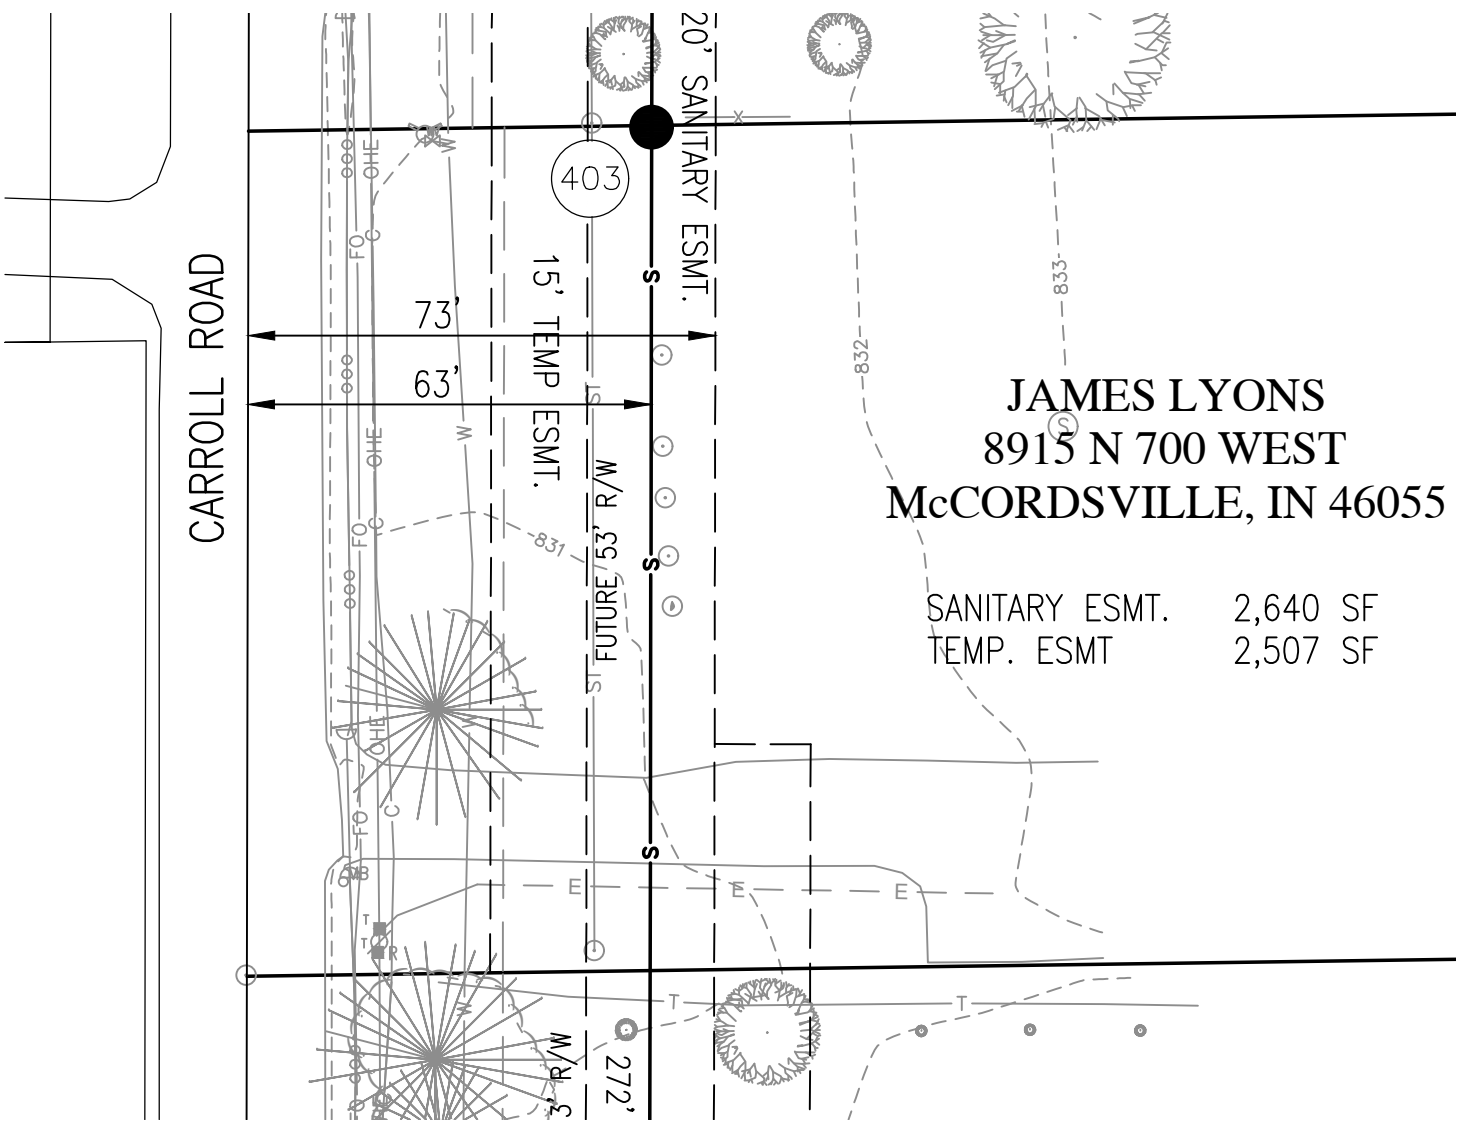

GRAPHIC SCALE

0' 15' 30' 45'

SCALE: 1" = 30'
(11x17)


LYONS PROPERTY
OAKCREST
OFFSITE SANITARY ESMT
EXHIBIT

McCORDSVILLE, INDIANA
APRIL 19, 2019

SHEET 4 OF 6

HWC ENGINEERING

Plot Date: Apr 19, 2019 Plot Time: 1:50pm File Name: W:\Pulte Homes\2019-003-S. Pulte- Silverleaf\Design\CAD\Offsite Sanitary Esmt Exhibit.dwg, Layout: Sheet 4 By: dchesterfield

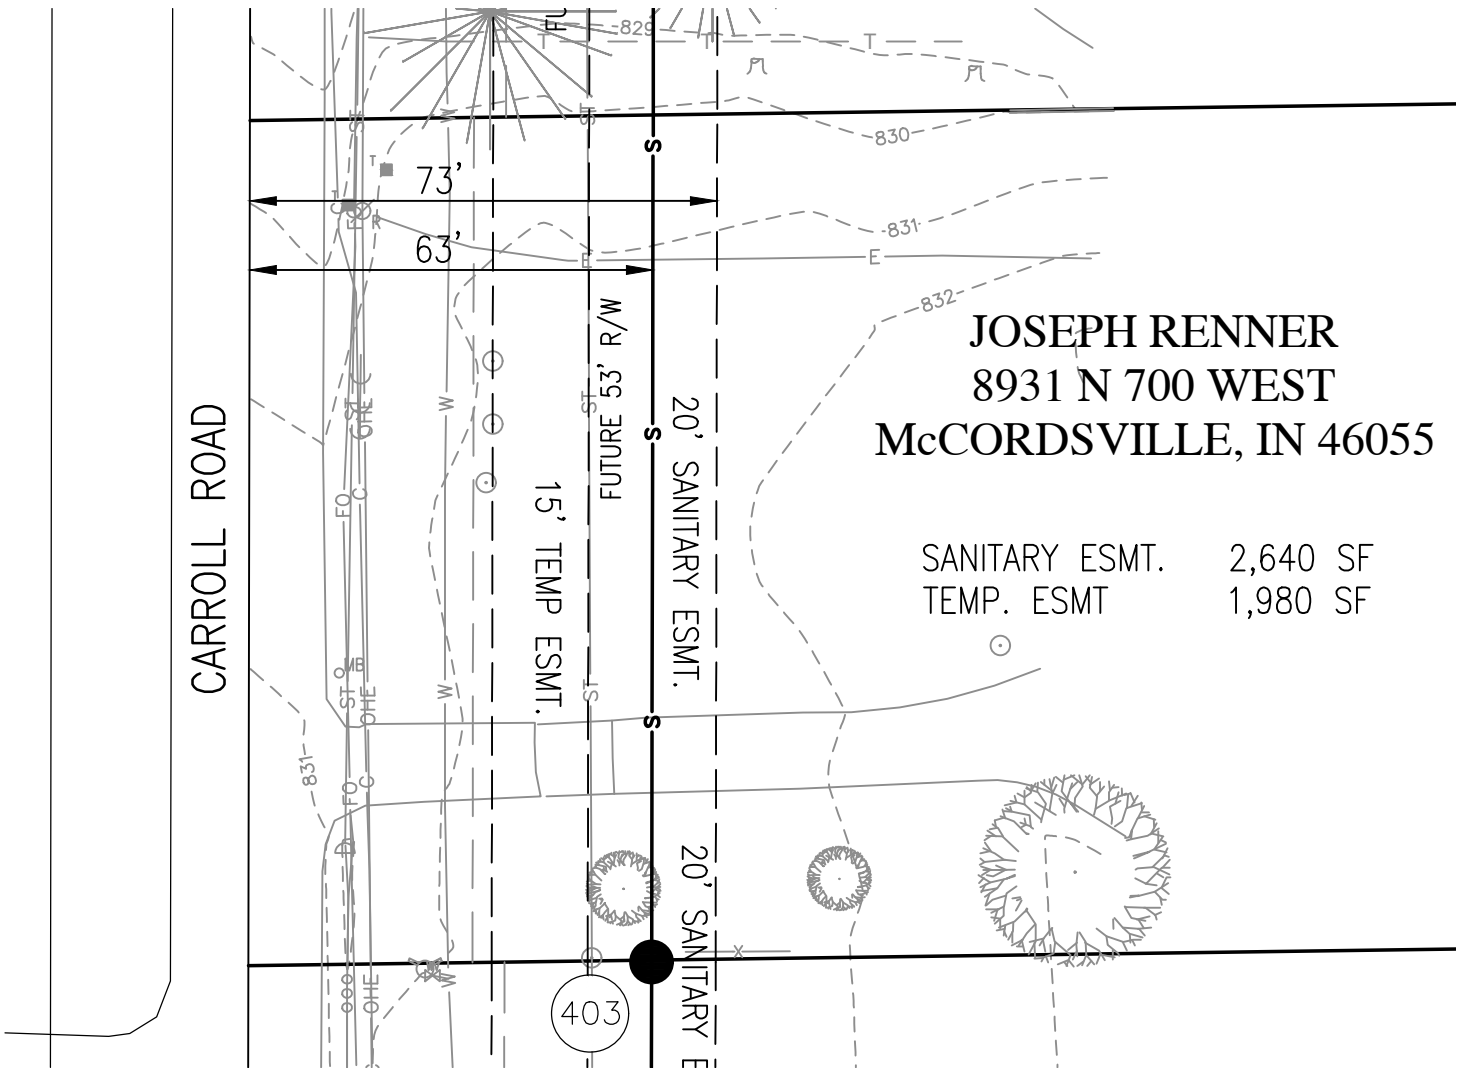

GRAPHIC SCALE

0' 15' 30' 45'


SCALE: 1" = 30'
(11x17)

HWC ENGINEERING

RENNER PROPERTY
OAKCREST
OFFSITE SANITARY ESMT
EXHIBIT

McCORDSVILLE, INDIANA
APRIL 19, 2019

Plot Date: Apr 19, 2019 Plot Time: 1:50pm File Name: W:\Pulte Homes\2019-003-S Pulte- Silverleaf\Design\CAD\Offsite Sanitary Esmt Exhibit.dwg, Layout: Sheet 5 By: dchesterfield

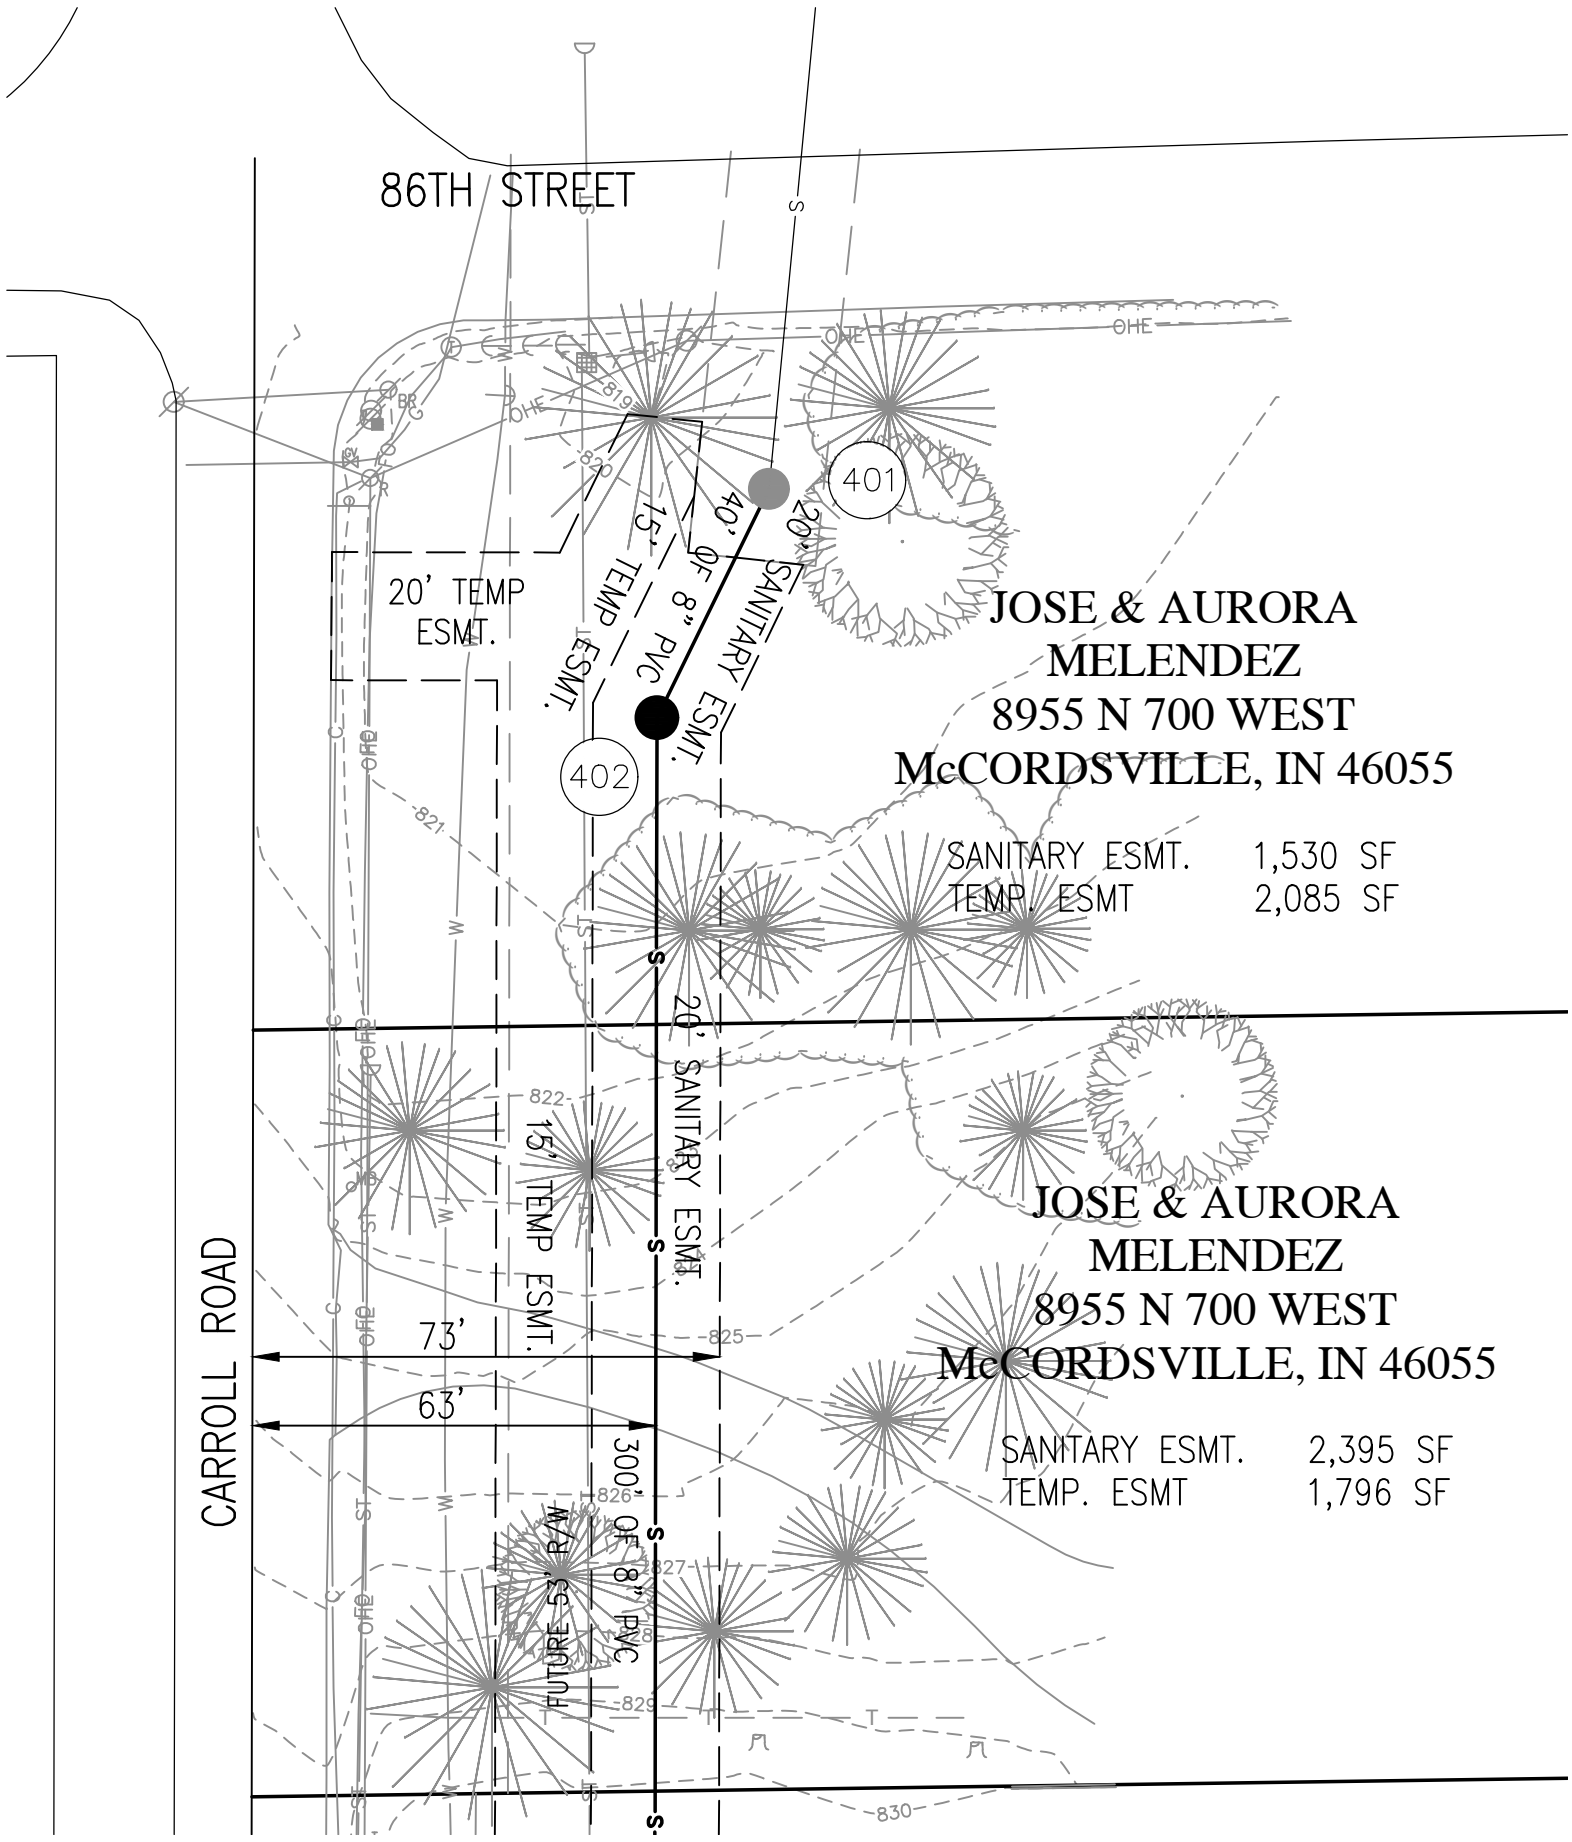

GRAPHIC SCALE

0' 15' 30' 45'

SCALE: 1" = 30'
(11x17)

HWC ENGINEERING

MELENDEZ PROPERTY
OAKCREST
OFFSITE SANITARY ESMT
EXHIBIT

McCORDSVILLE, INDIANA
APRIL 19, 2019

Plot Date: Apr 19, 2019 Plot Time: 1:50pm File Name: W:\Pulte Homes\2019-003-S Pulte- Silverleaf\Design\CAD\Offsite Sanitary Esmt Exhibit.dwg, Layout: Sheet 6 By: dchesterfield