LOCATION: H:\2022\W220409\Engineering\design\base\CULVER'S MeCORDSVILLE IN 2185.dwg
DATE/TIME: September 06, 2024 - 1:42pm
PLOTTED BY: mccole|

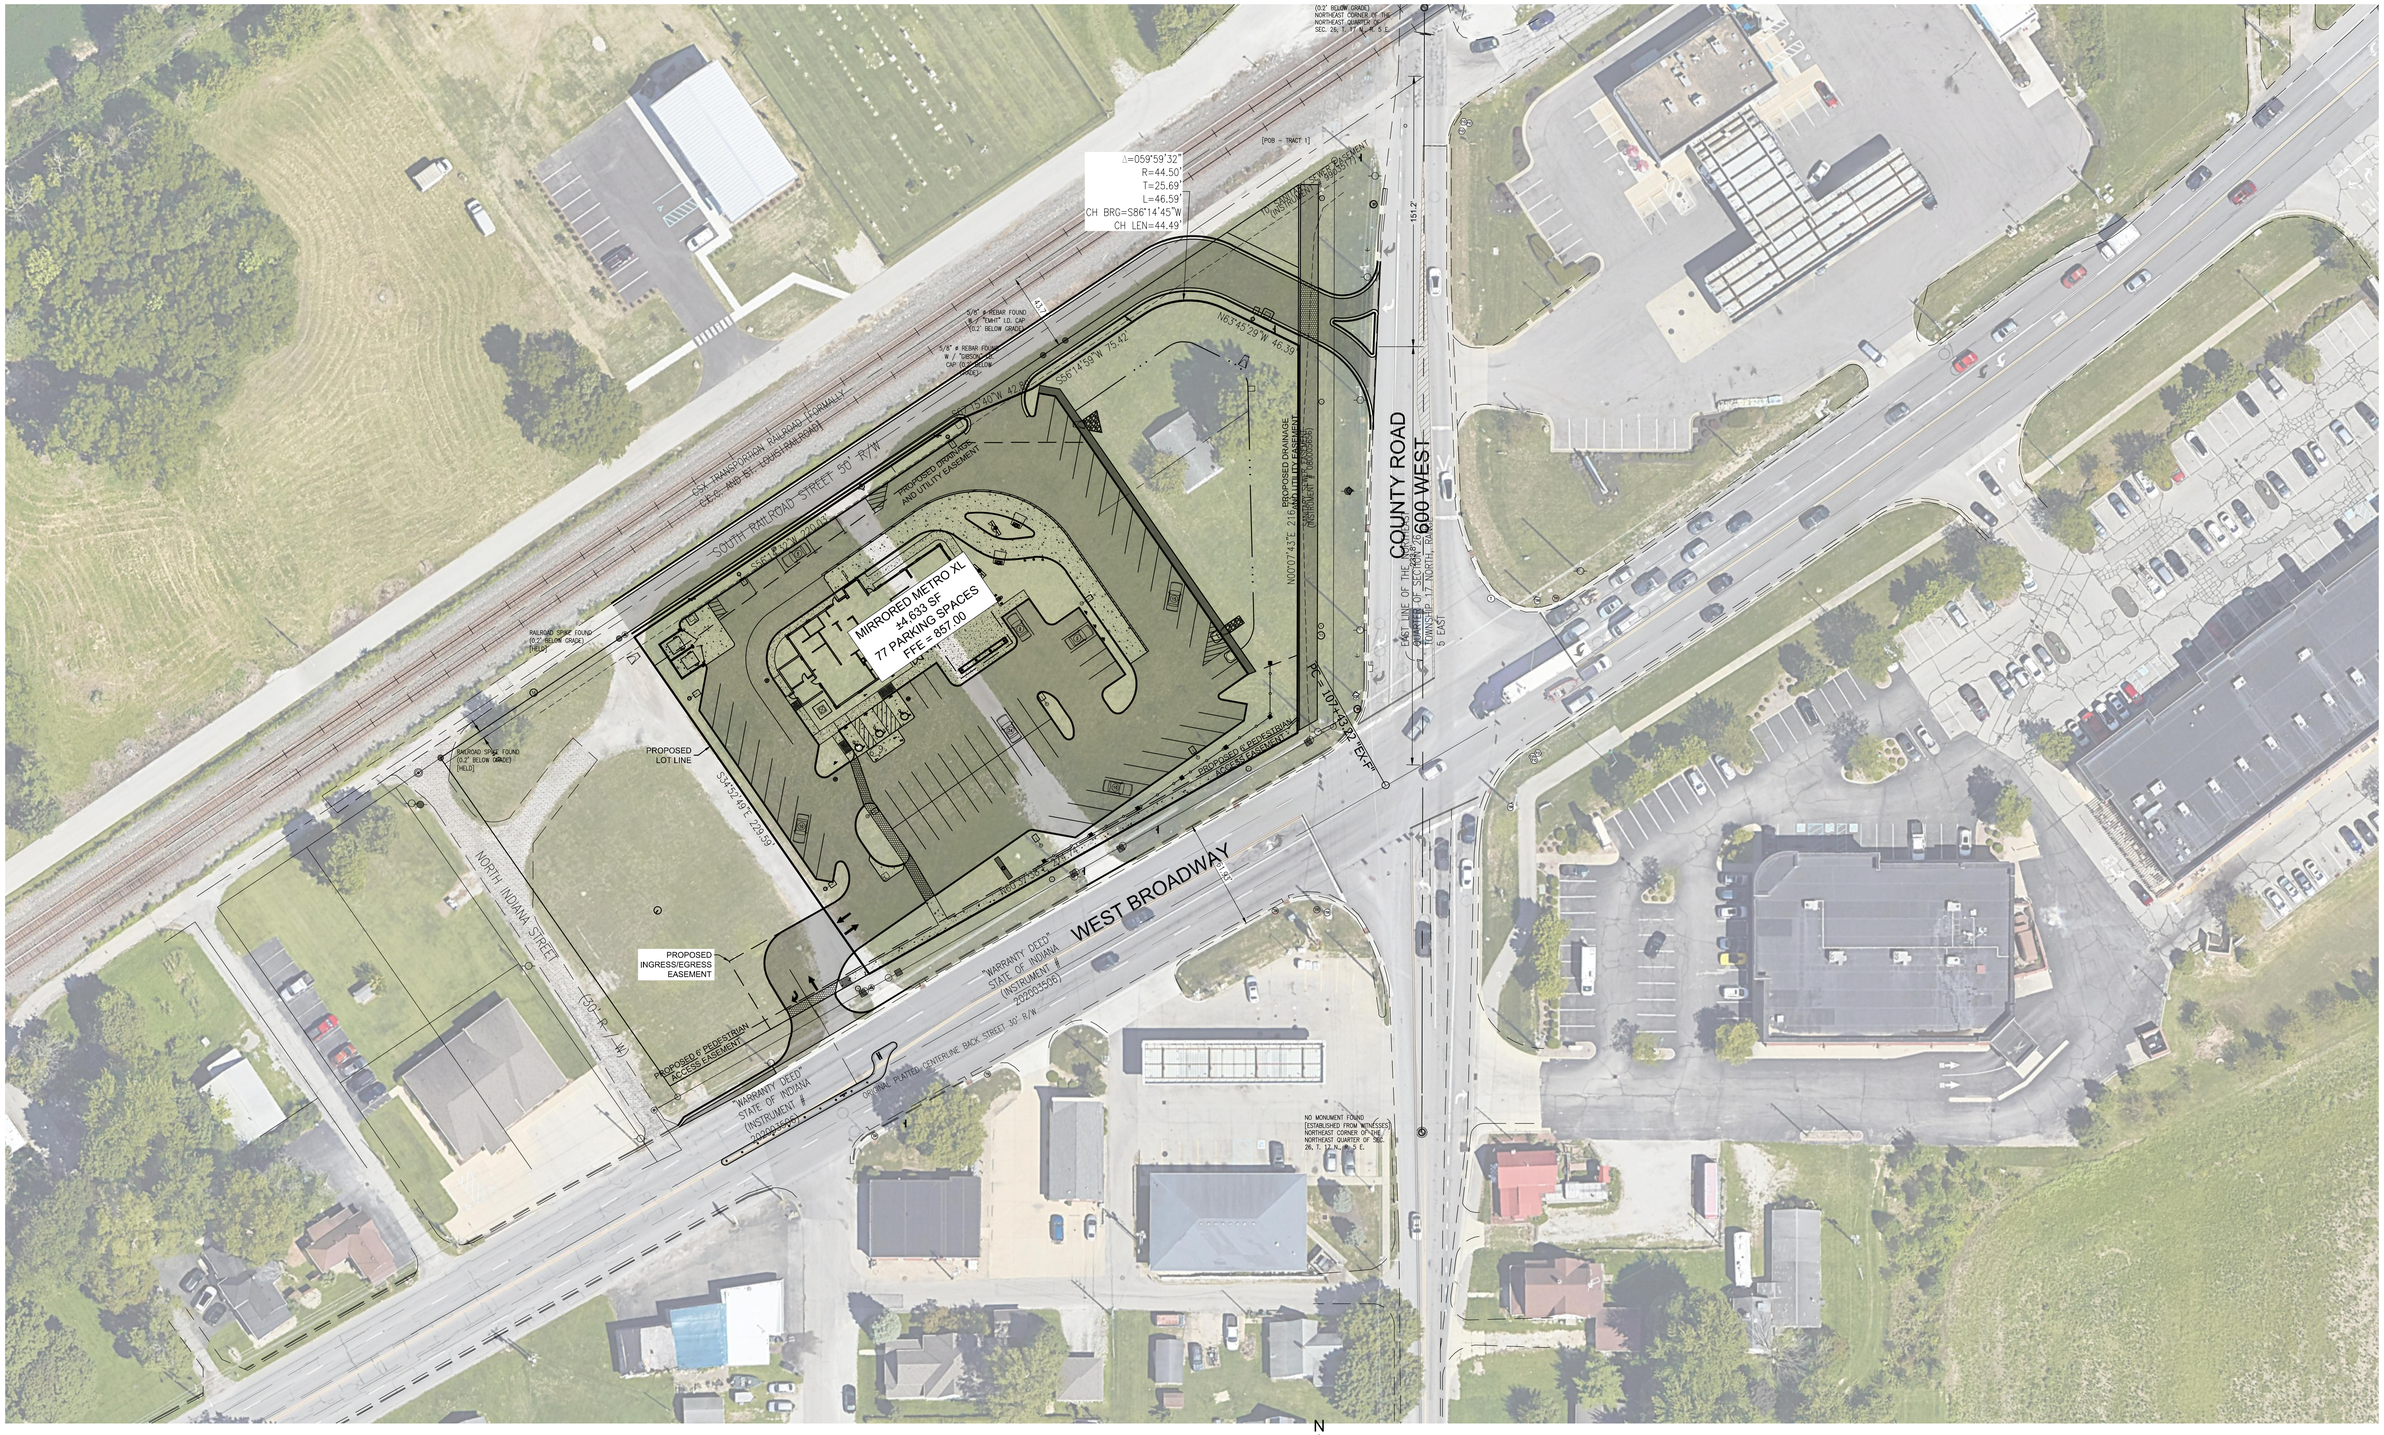

WEIHE ENGINEERS
10505 N. College Avenue
Indianapolis, Indiana 46280
weihe.net
317 | 846 - 6611

SCALE: 1" = 40'
0 20 40 80

N
W E
S